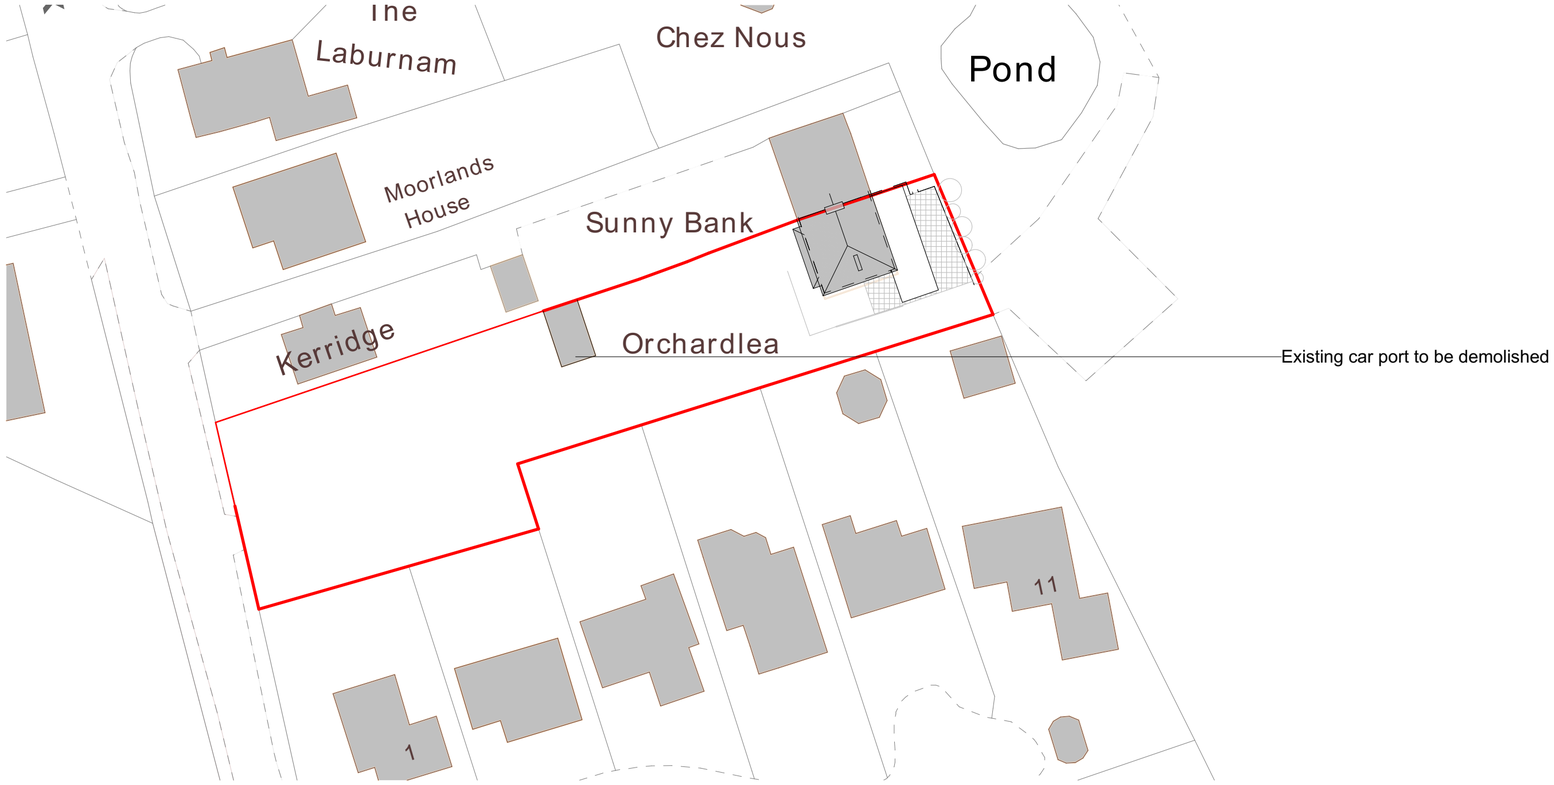

Existing Block Plan

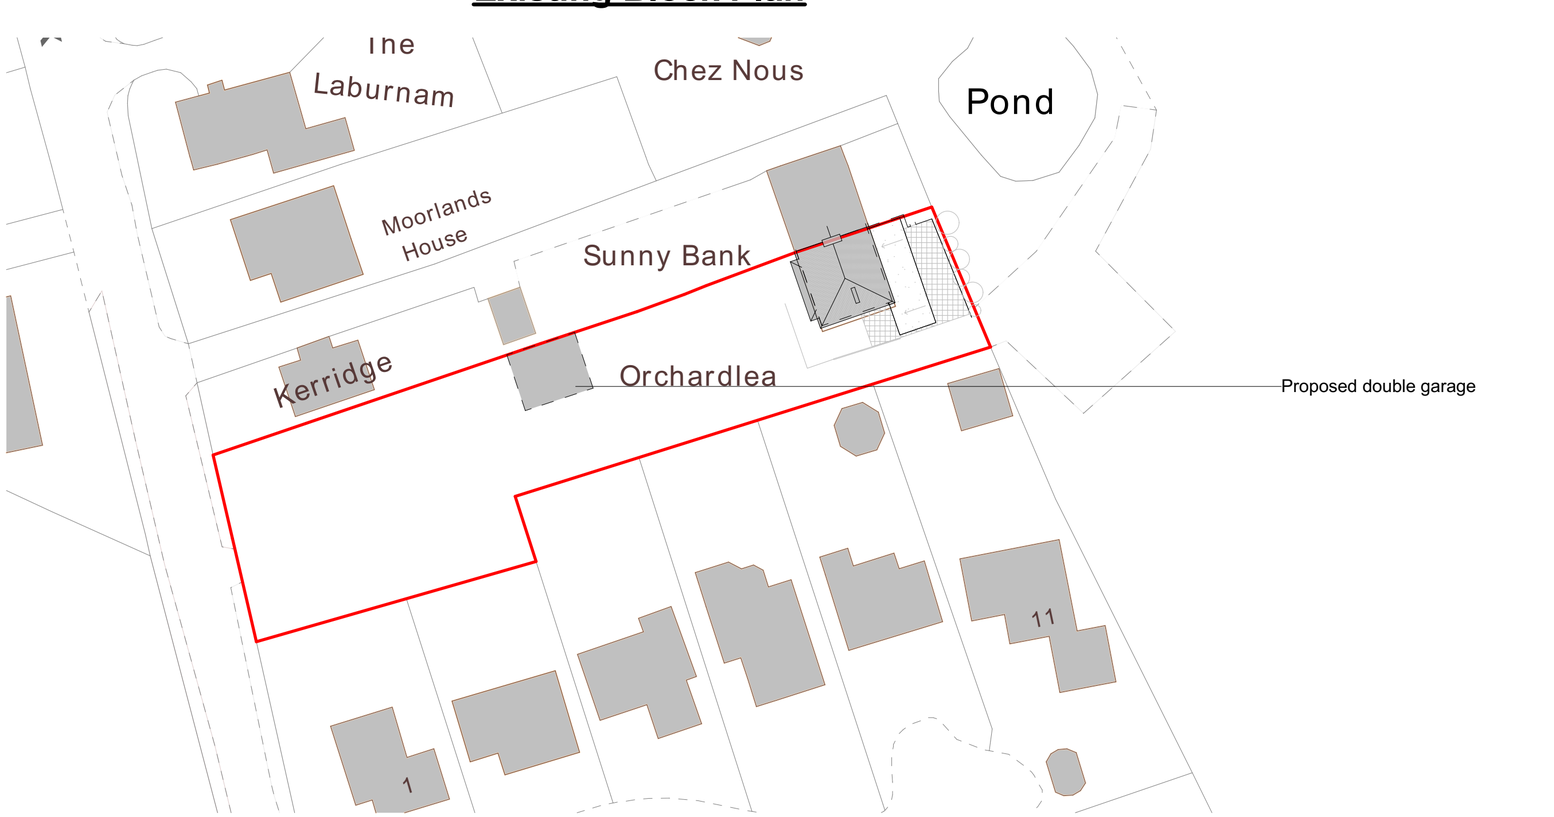

Proposed Block Plan

0m 20m 40m 60m 80m 100m

N

Rev ID	Date	Comment

wood | goldstraw | yorath
ARCHITECTS QUANTITY SURVEYORS CDM CO-ORDINATORS
Churchill House, Regent Road, Stoke on Trent, ST1 3RH.
Tel: 01782 208000 Fax: 01782 208712 E-mail: info@woodgoldstraw.co.uk
www.woodgoldstraw.co.uk

Client.
Mrs J A-Jordan

Project.
Proposed Double Garage

Scale	Issue Date
1:500	22/08/2023
Sheet Size: A2	Drawn: AZ

Title.
As Existing As Proposed Site Block Plan

Drawing Number	/ (Revision)	Revison ID
4783 03-01		

CAD file path:
X:\0 PROJECTS\4783 Adams, Mr A\4783-03 Proposed Dougle Garage\Design\Archi\CAD\4783-03-Master 25.pln

Copyright. Wood Goldstraw Yorath LLP.
Contractors are to check all dimensions on site and refer any discrepancies to the Architects immediately.