Proposed Side Elevation 1

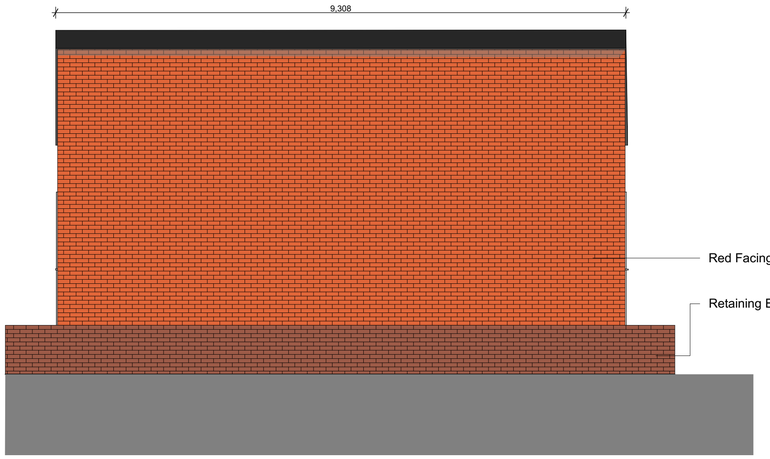

Proposed Rear Elevation

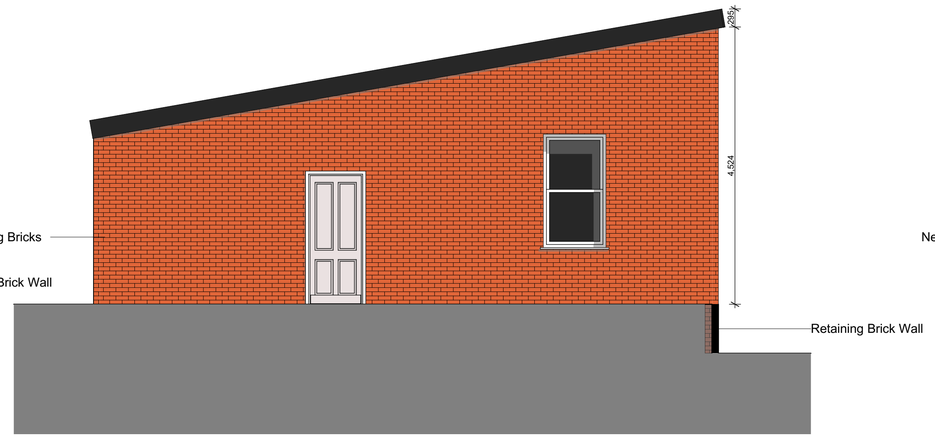

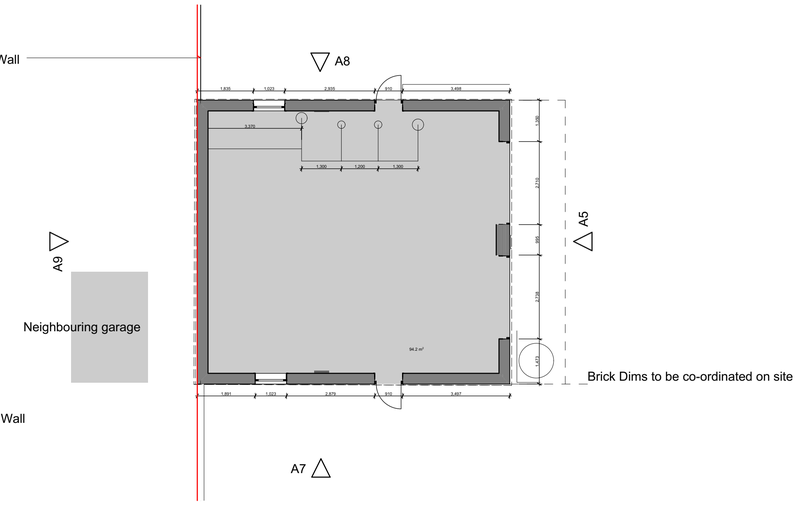

0. Ground Floor (1) 1:100

0m 2m 4m 6m 8m 10m

Solar panels to be installed over the kingspan (quantity to be confirmed)

Proposed Side Elevation 2

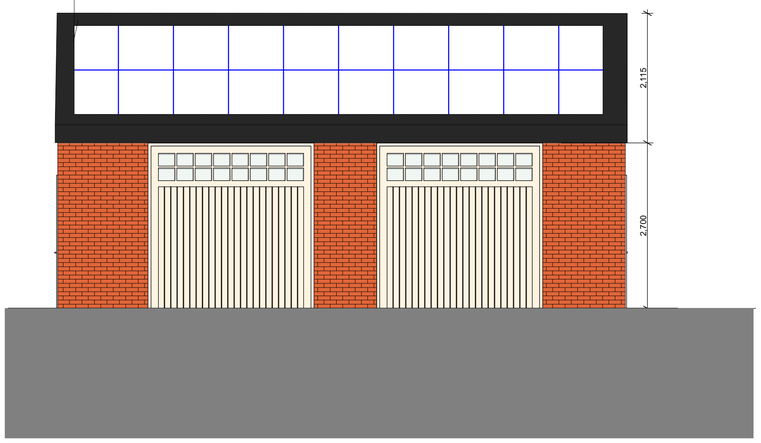

0m 1m 2m 3m 4m 5m

Anthracite Kingspan composite roof sheets

Proposed Front Elevation



Rev ID	Date	Comment

wood | goldstraw | yorath
ARCHITECTS QUANTITY SURVEYORS CDM CO-ORDINATORS
Churchill House, Regent Road, Stoke on Trent, ST1 3RH.
Tel: 01782 208000 Fax: 01782 208712 E-mail: info@woodgoldstraw.co.uk
www.woodgoldstraw.co.uk

Client.
Mrs J A-Jordan

Project.
Proposed Double Garage

Scale: 1:50, 1:100
Issue Date: 22/08/2023
Sheet Size: A1
Drawn:

Title.
Proposed Garage

Drawing Number: 4783 03-02
/ (Revision):
Revison ID:

CAD file path:
X:\0 PROJECTS\4783 Adams, Mr A\4783-03 Proposed Dougle Garage\Design\ArchiCAD\4783-03-Master 20.pln

Copyright. Wood Goldstraw Yorath LLP.
Contractors are to check all dimensions on site and refer any discrepancies to the Architects immediately. Do not scale from this drawing.