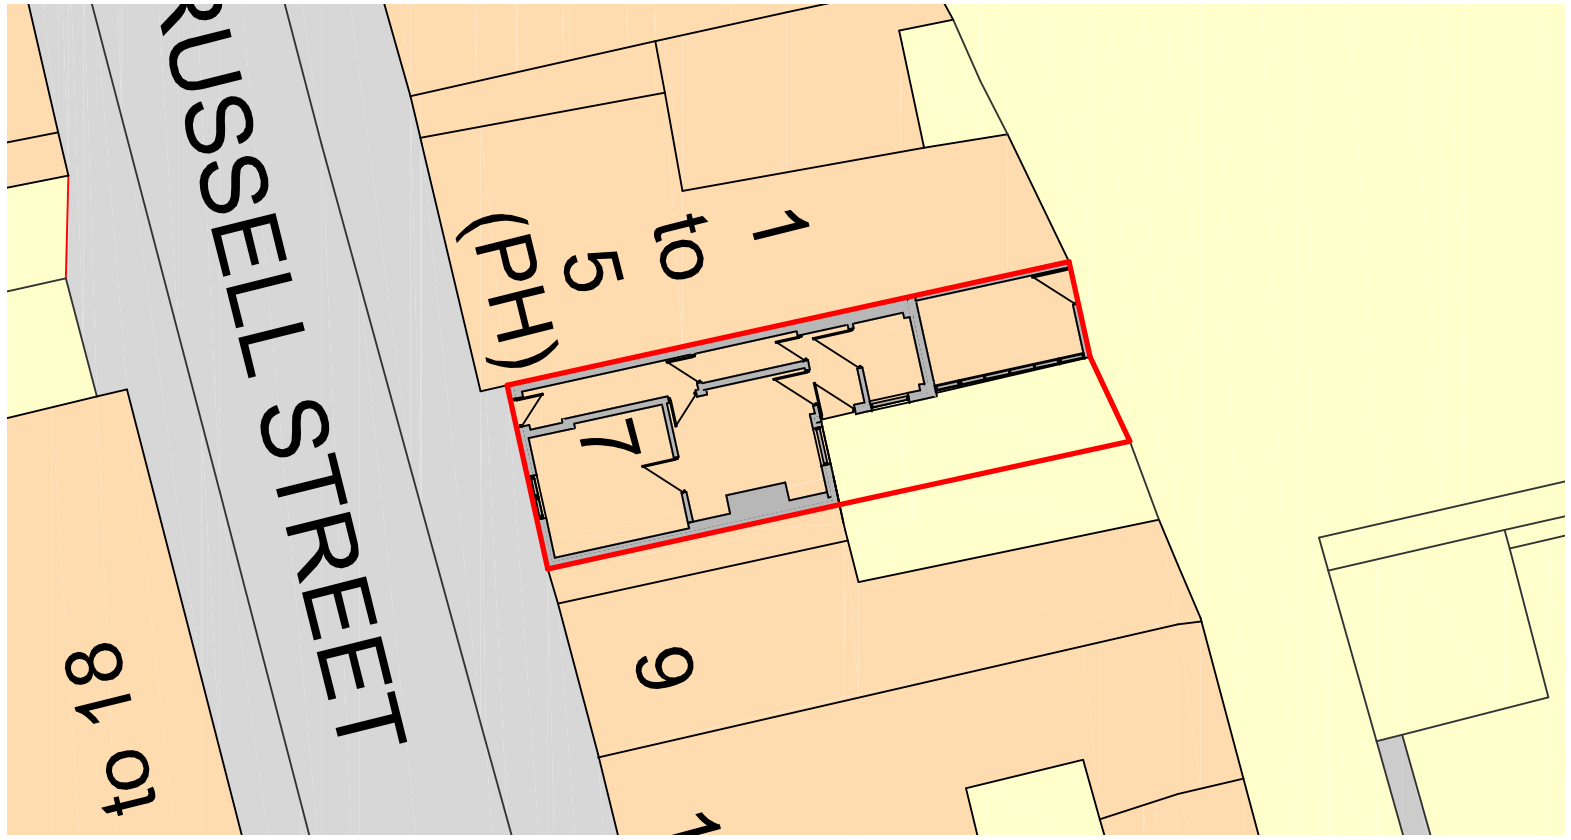

Site Plan as Existing

Metres

1 2 3 4 5 10 15 20

SCALE 1:200

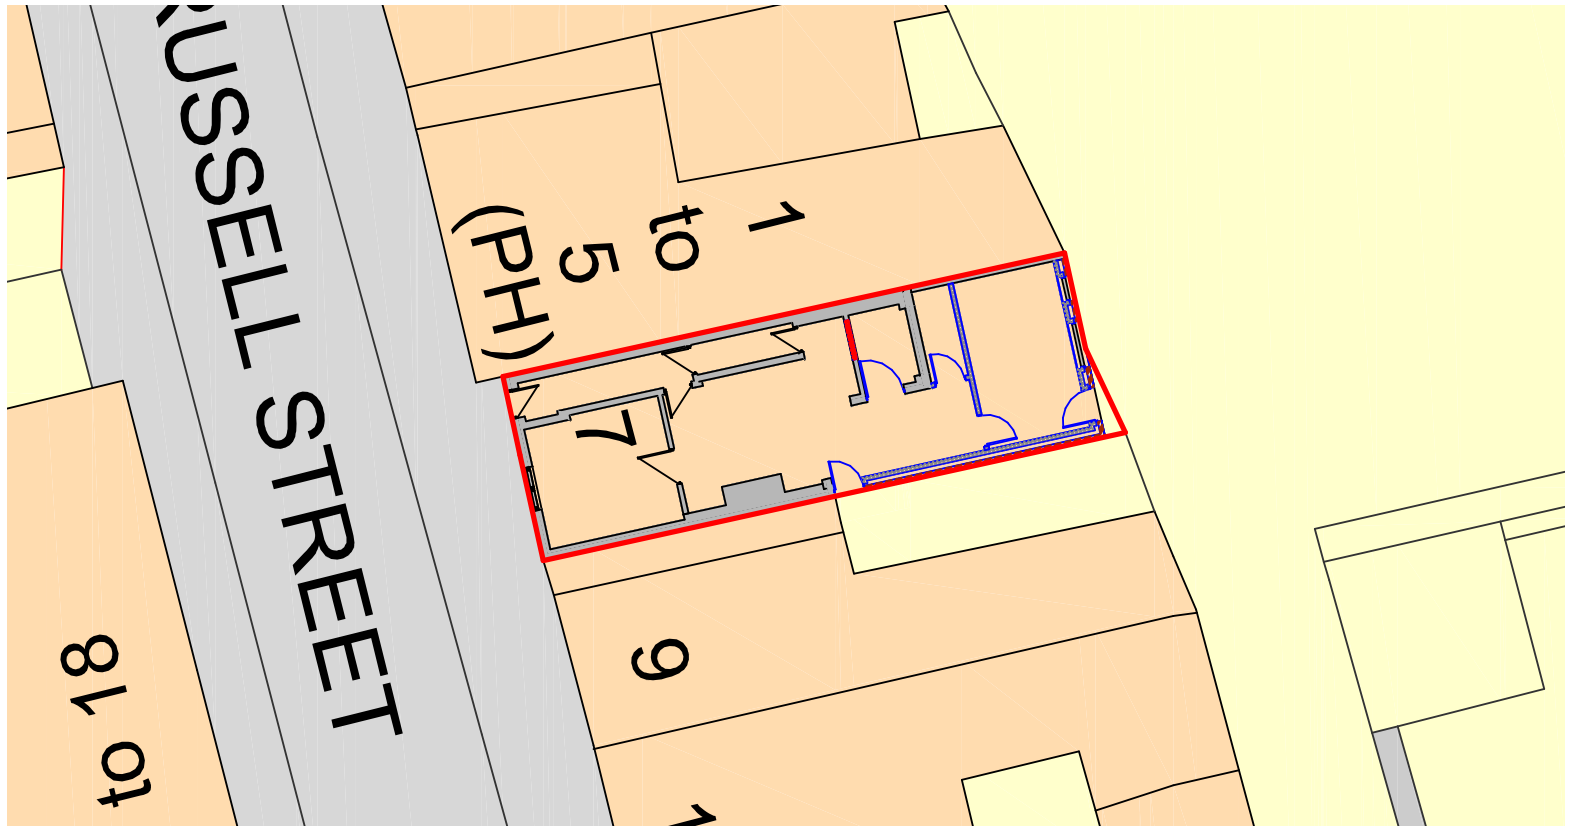

Site Plan as Proposed

Metres

1 2 3 4 5 10 15 20

SCALE 1:200

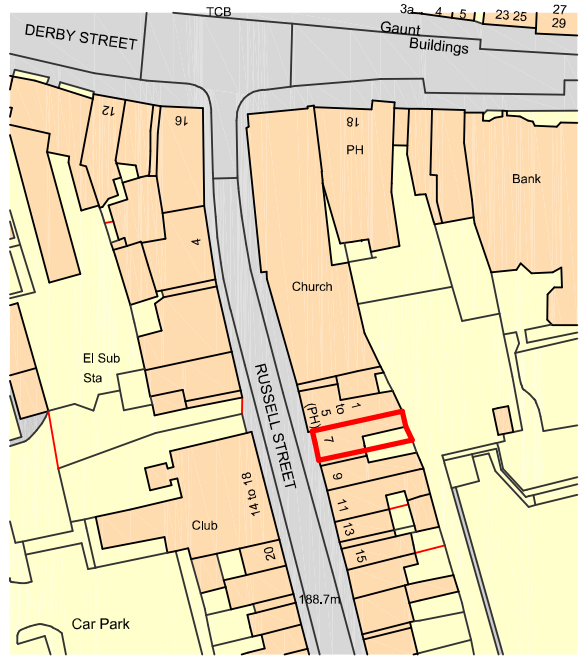

Site Location Plan

Metres

10 20 30 40 50 60 70 80 90 100

SCALE 1:1250

DBD Architectural Consultancy Ltd ©2023

1. Copyright is vested with DBD Architectural Consultancy Ltd.

2. All dimensions to be checked on site before proceeding.

3. Contractor to check/adjust dimensions of new work to suit existing conditions.
Do not assume existing structure or details are plumb, square or level.

4. Contractor must notify the architect of any discrepancies before proceeding.

5. All drawings to be read in conjunction with all other consultants drawings and specs.

Rev	Date	Description
A	23.06.23	Minor Amendments

DBD Architectural Consultancy

DBD Architectural Consultancy Ltd
50 Broad Street, Leek,
Staffordshire, ST13 5NS
01538 382118
mail@dbdconsultants.co.uk
www.dbdconsultants.co.uk

Client
Dr S Chapman
Russell Street Dentist, Russell Street
Leek
St13 5JF

Project
Two storey rear extension

Title
Site Plans

Stage: Planning
Size: A3
Scale: 1:200
Date: 19.06.23
Job No: 2333
Drawing Number: PL 10A