

Front (West) Elevation

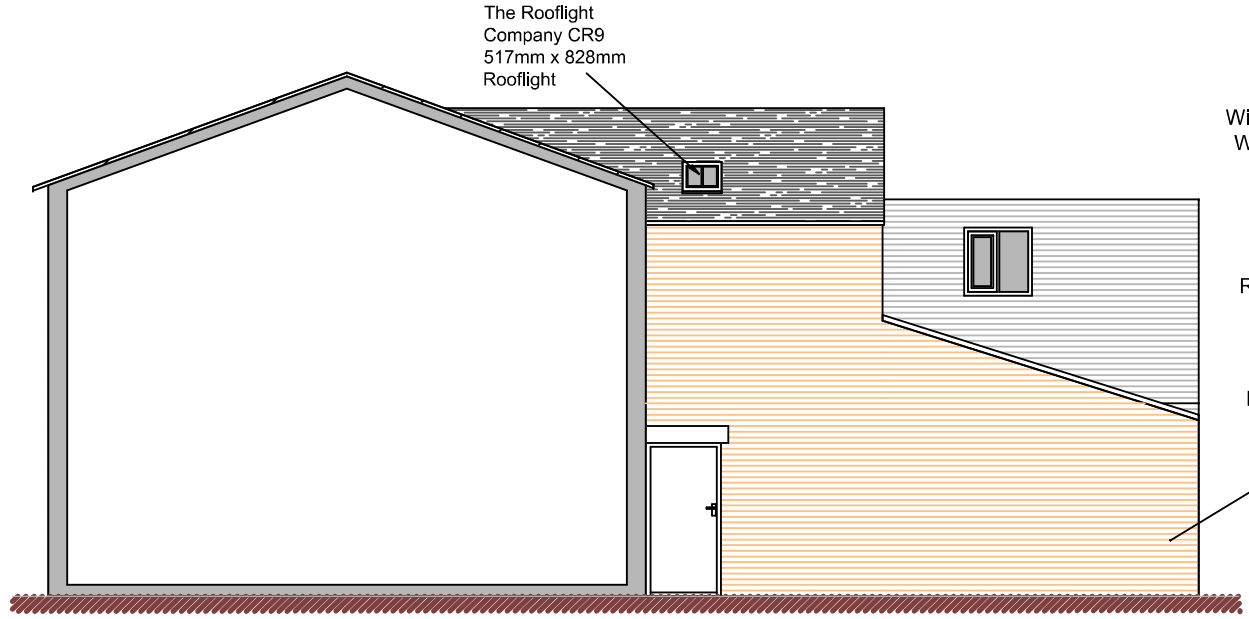

Side (South) Elevation

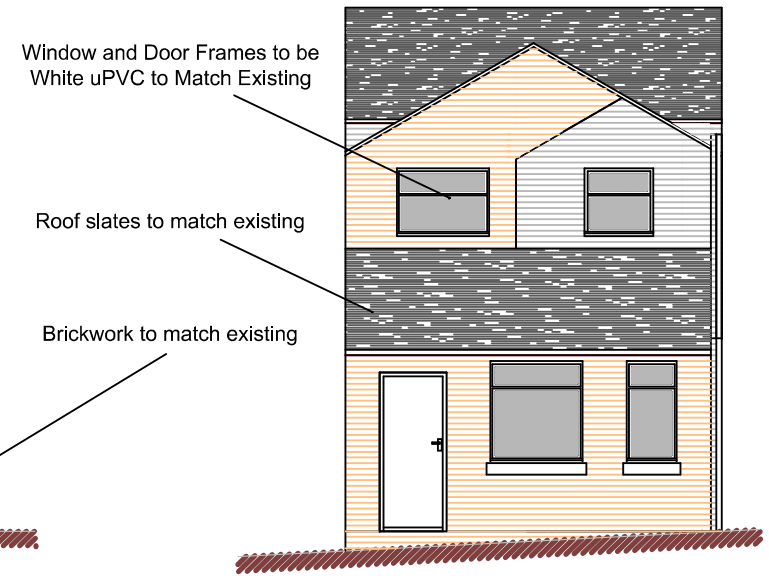

Rear (East) Elevation

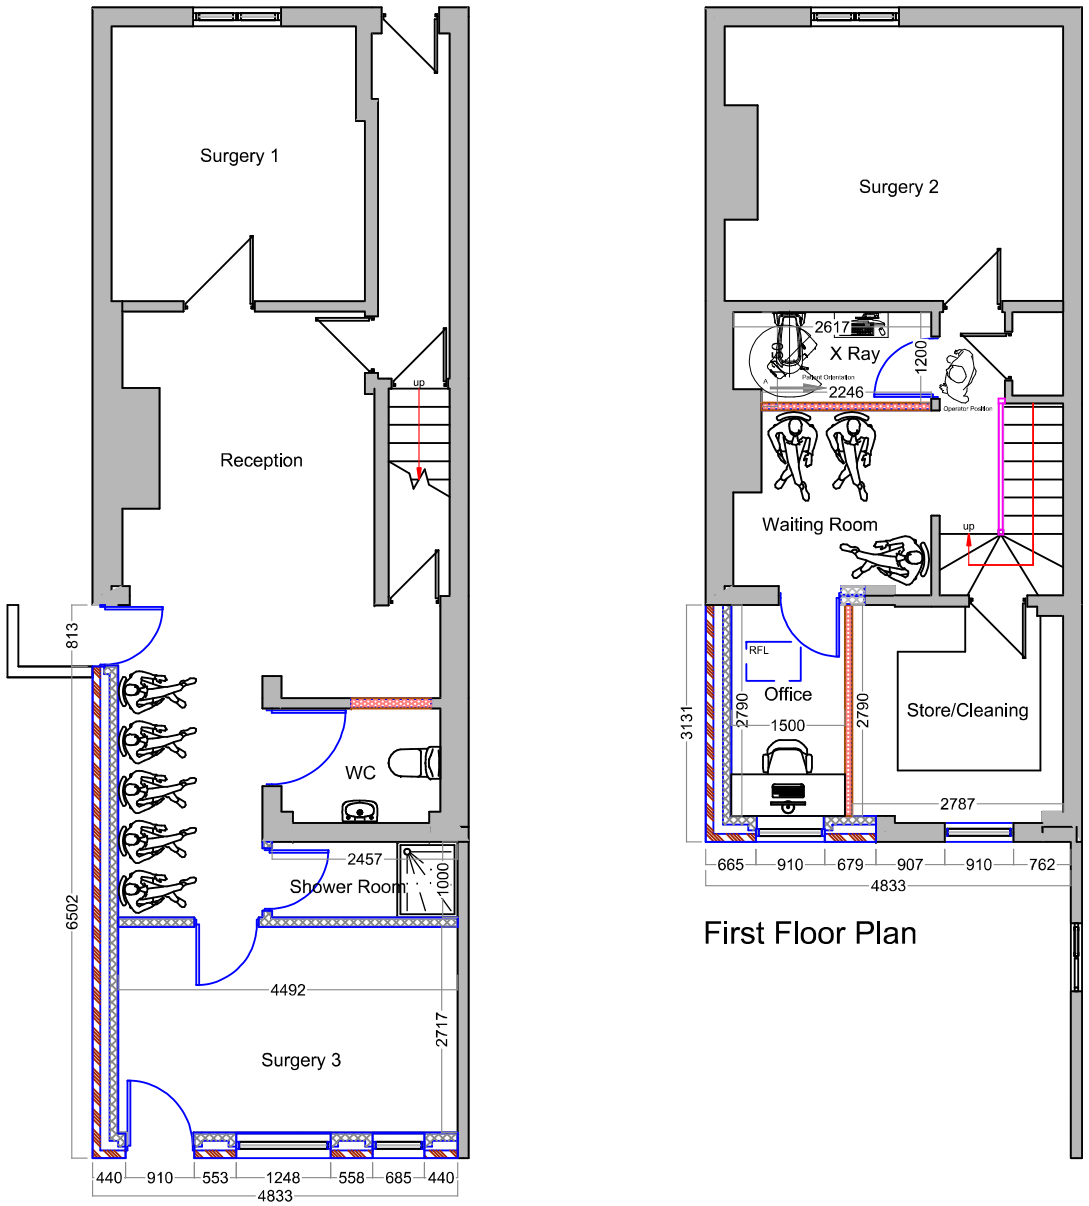

Ground Floor Plan

First Floor Plan

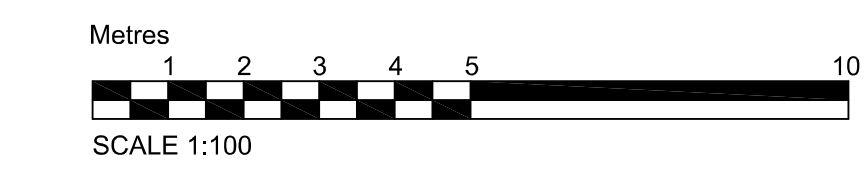

SCALE 1:100

DBD Architectural Consultancy Ltd ©2023

1. Copyright is vested with DBD Architectural Consultancy Ltd.

2. All dimensions to be checked on site before proceeding.

3. Contractor to check/adjust dimensions of new work to suit existing conditions.
Do not assume existing structure or details are plumb, square or level.

4. Contractor must notify the architect of any discrepancies before proceeding.

5. All drawings to be read in conjunction with all other consultants drawings and specs.

Rev	Date	Description
D	23.06.23	Minor Amendments
C	03.07.23	Amendments made following comments
B	27.06.23	Amendments made following comments
A	26.06.23	Amendments made following comments

DBD Architectural Consultancy

DBD Architectural Consultancy Ltd
50 Broad Street, Leek,
Staffordshire, ST13 5NS
01538 383118
mail@dbdconsultants.co.uk
www.dbdconsultants.co.uk

Dr S Chapman
Russell Street Dentist, Russell Street
Leek
St13 5JF
Client

Two storey rear extension
Project

Title

Plans as Proposed

Stage: Planning		
Size: A3	Date: 19.06.23	Job No: 2333
Scale: 1:100		
Drawing Number: PL 12D		