




Front Elevation

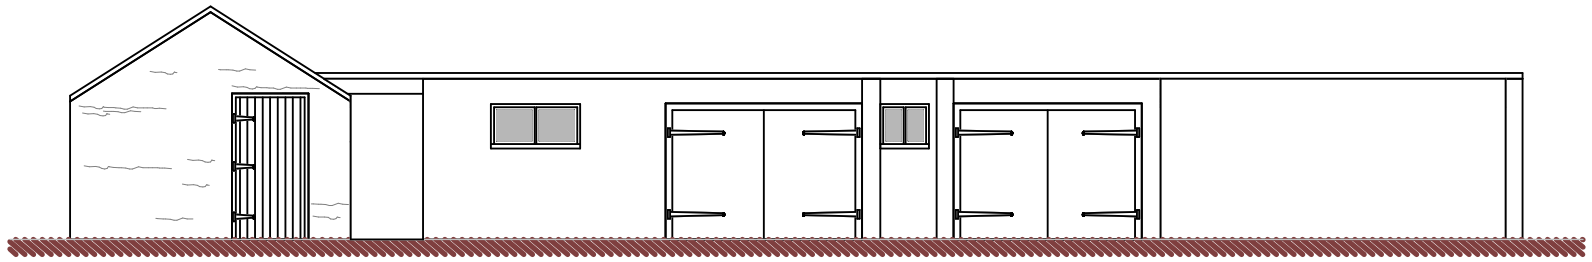


Side Elevation

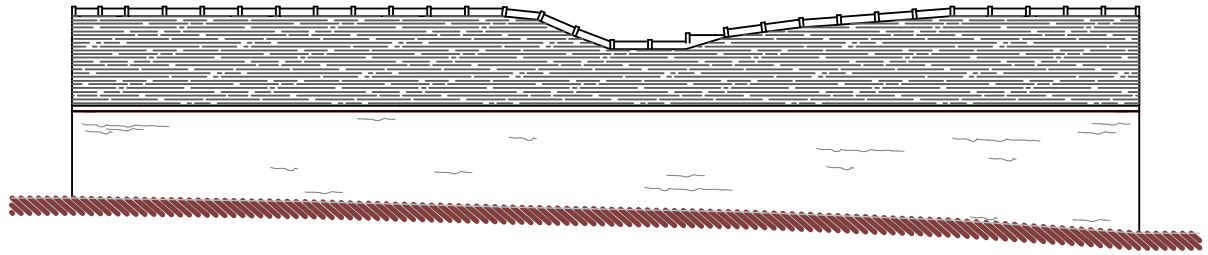

Rear Elevation

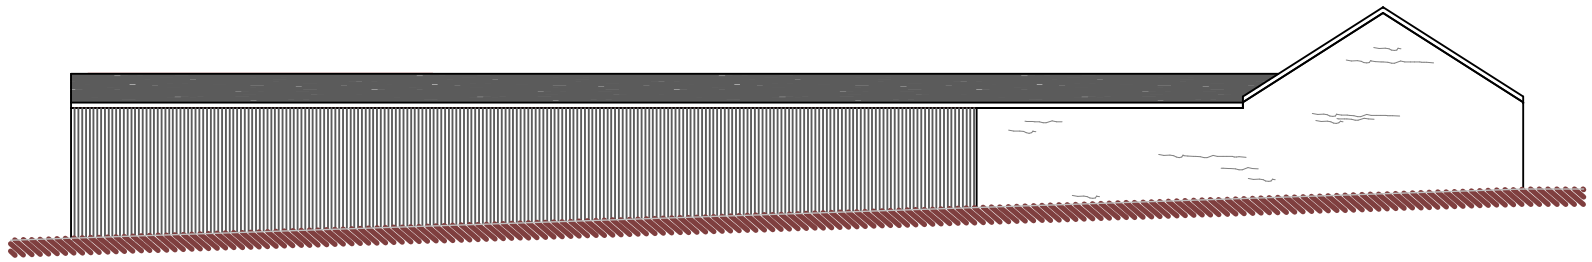

Side Elevation

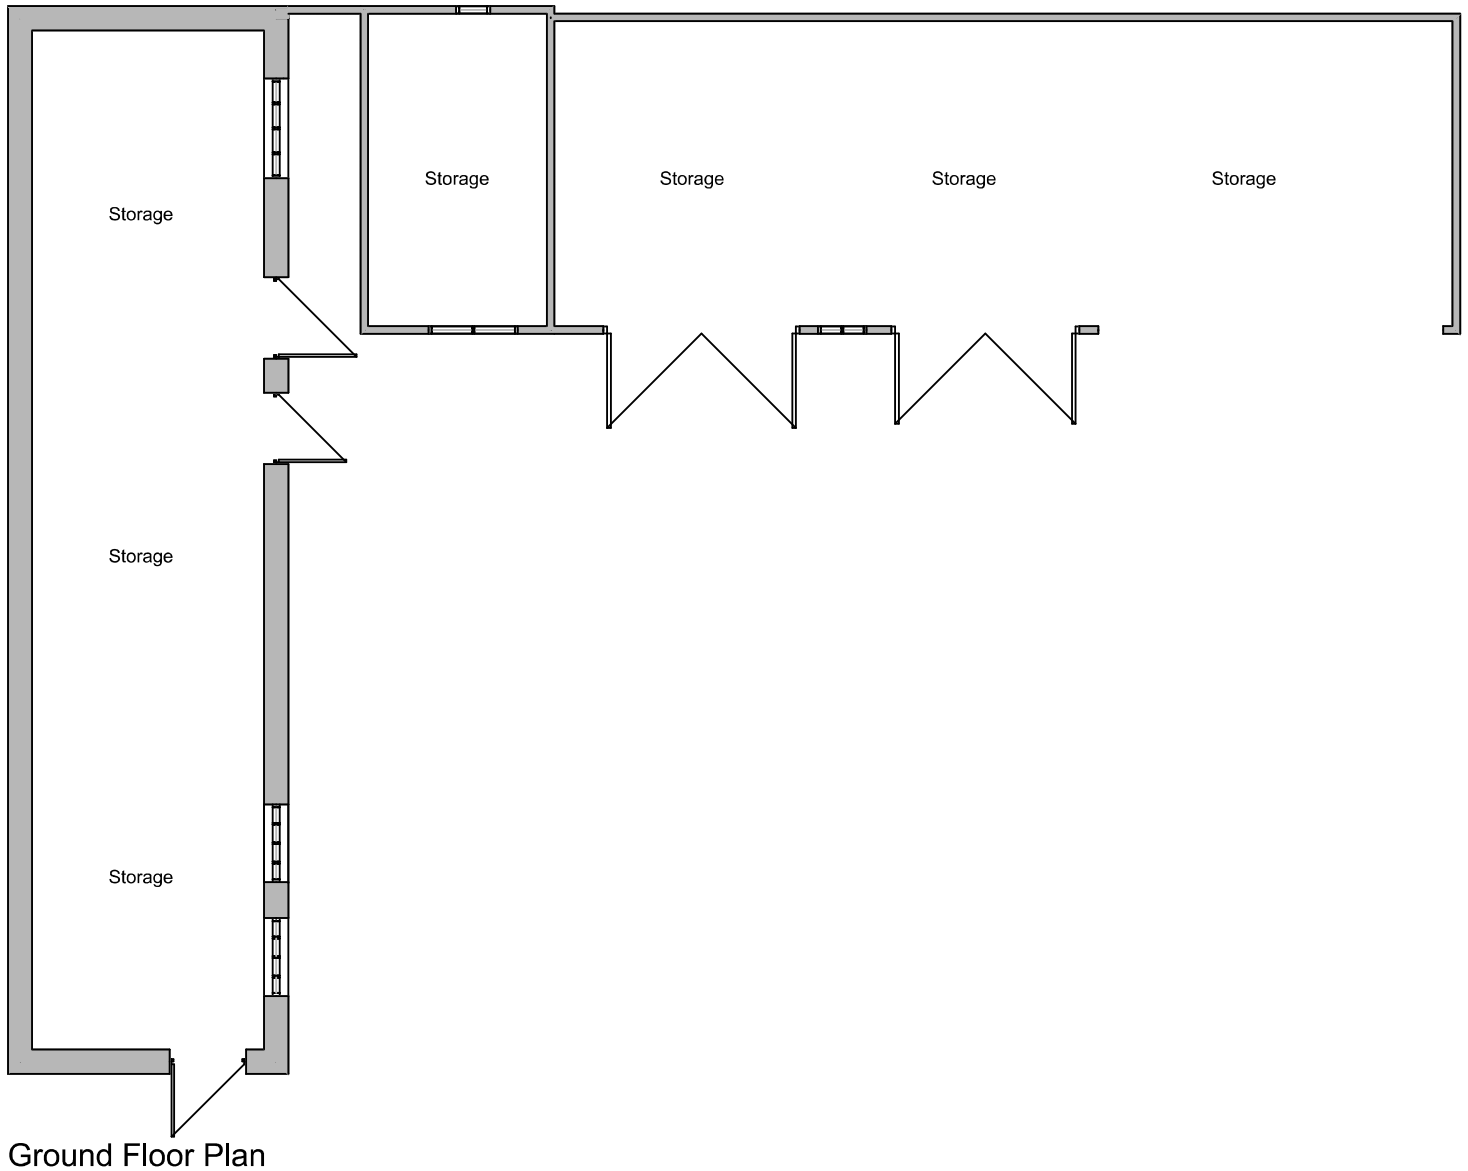

Ground Floor Plan

Metres

1 2 3 4 5 10

SCALE 1:100

DBD Architectural Consultancy Ltd ©2023

1. Copyright is vested with DBD Architectural Consultancy Ltd.

2. All dimensions to be checked on site before proceeding.

3. Contractor to check/adjust dimensions of new work to suit existing conditions.
Do not assume existing structure or details are plumb, square or level.

4. Contractor must notify the architect of any discrepancies before proceeding.

5. All drawings to be read in conjunction with all other consultants drawings and specs.

Rev	Date	Description

DBD Architectural Consultancy

DBD Architectural Consultancy Ltd
50 Broad Street, Leek,
Staffordshire, ST13 5NS
01538 383118
mail@dbdconsultants.co.uk
www.dbdconsultants.co.uk

Mr B Reeves
The Homestead
Werrington
ST9 0DQ
Client

Reconstruction and extension to garage
Project

Title
Plans as Existing

Stage: Planning
Size: A3
Scale: 1:100
Date: 17.05.23
Job No: 2316
Drawing Number: PL 02