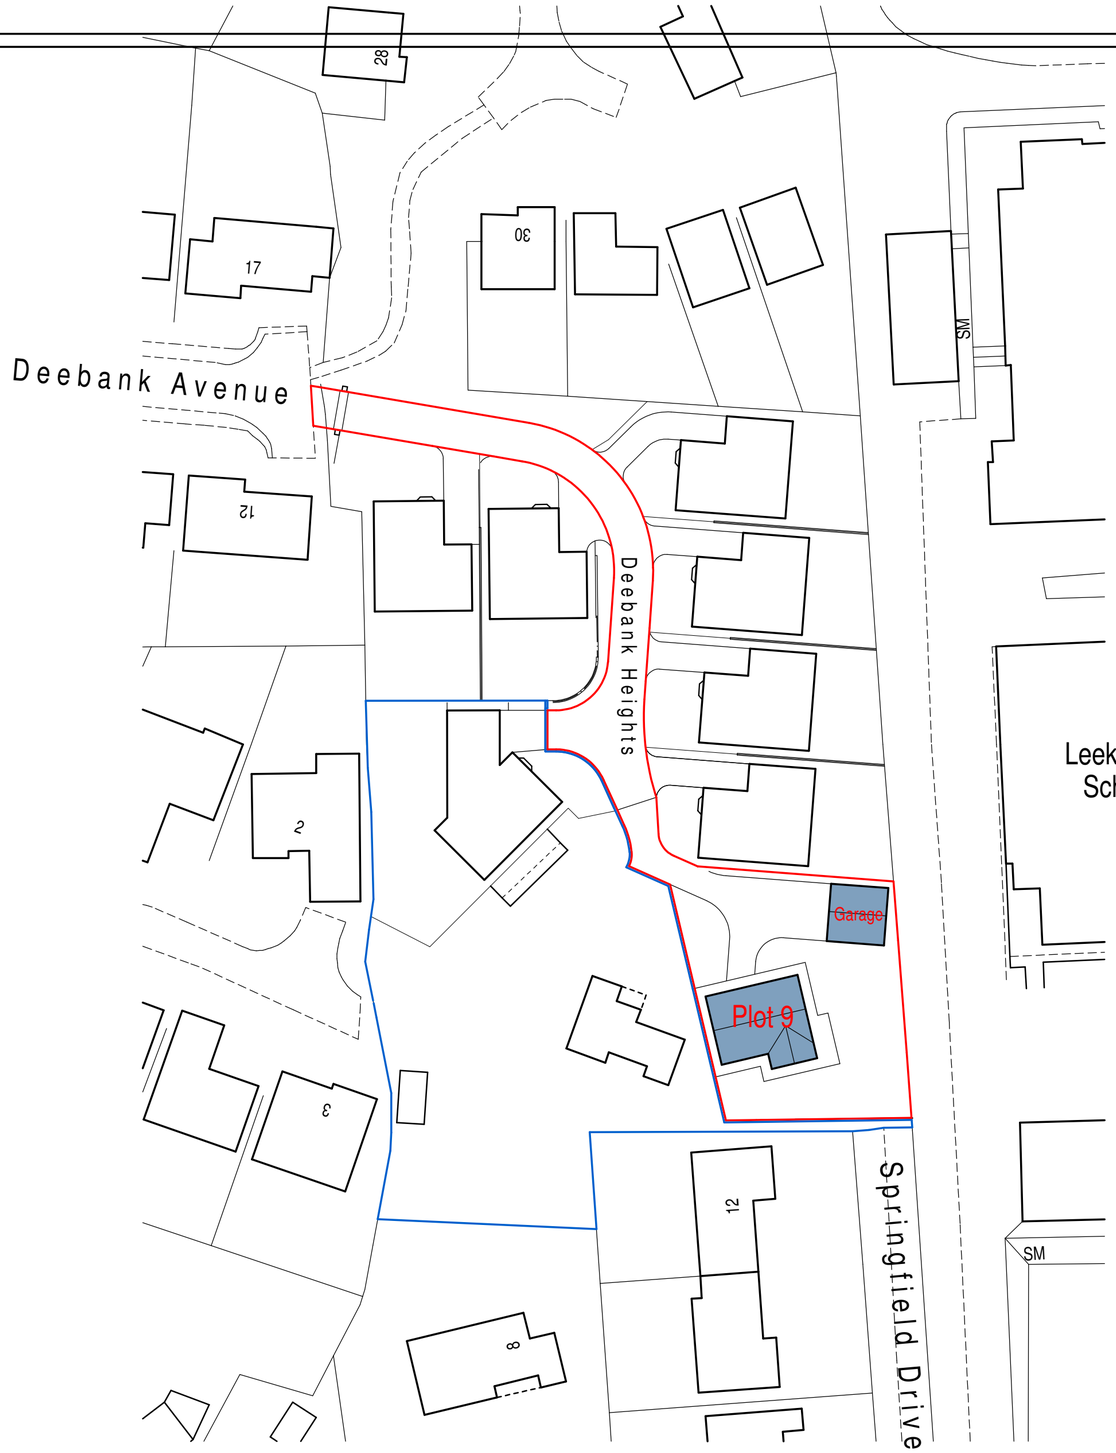

Block Plan

scale bar @ 1:500

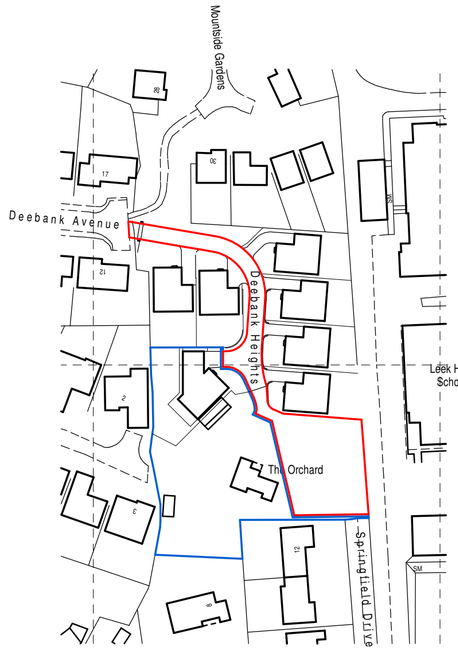

Location Plan

scale bar @ 1:1250

© Crown Copyright 2007. All rights reserved.
Licence number 100020449

Mr. J. Hurst

Proposed Bungalow (Plot 9),
Springfield Drive,
Leek,
Staffs, ST13 6ET.

Planning Proposal
Location and Block Plan

Date	Sheet	Scale
August 2023	A2	1:1250 + 1:500
Drg No.	Rev.	Drawn
2015-2095-94	-	NAW

SAMMONS Architectural LIMITED
Chartered Institute of Architectural Technologists Registered Practice
10 Cawdry Buildings, Fountain Street, Leek. ST13 6JP
Telephone: 01538 386002
E-mail: info@sammonsltd.co.uk
Web: www.sammonsltd.co.uk

This drawing is copyright.
All dimensions must be checked prior to commencement.