Rev.	Drawn	Comments	Date

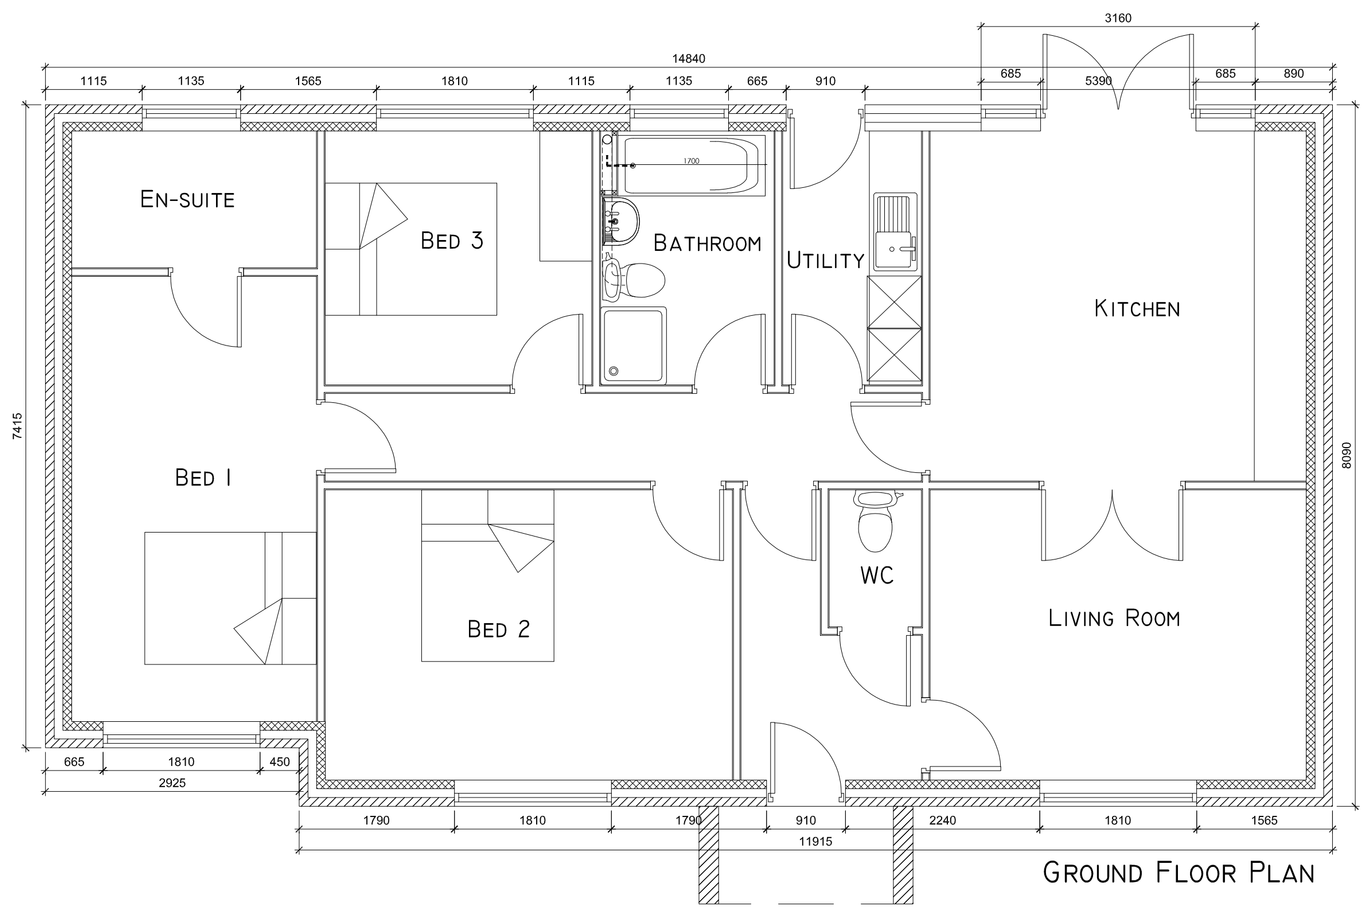

GROUND FLOOR PLAN

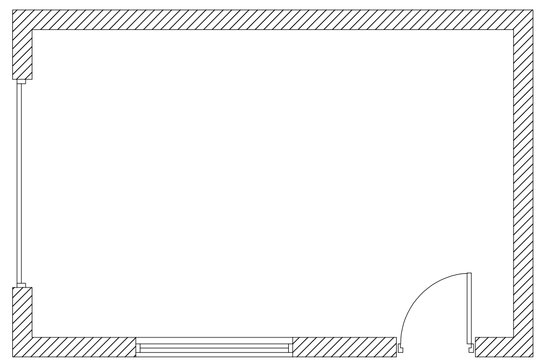

GARAGE FLOOR PLAN



SIDE ELEVATION

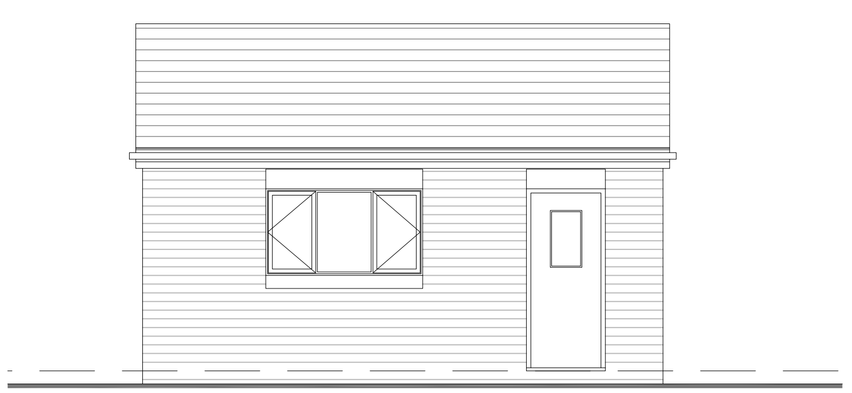

SIDE ELEVATION

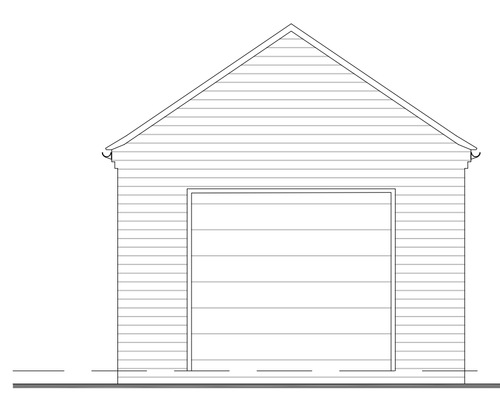

FRONT ELEVATION

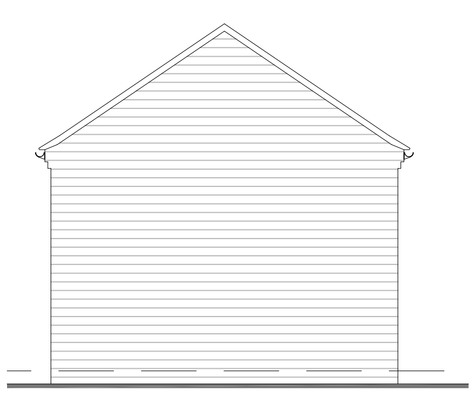

REAR ELEVATION

Scale Bar 1:50

0 1 2 3 4 5 10

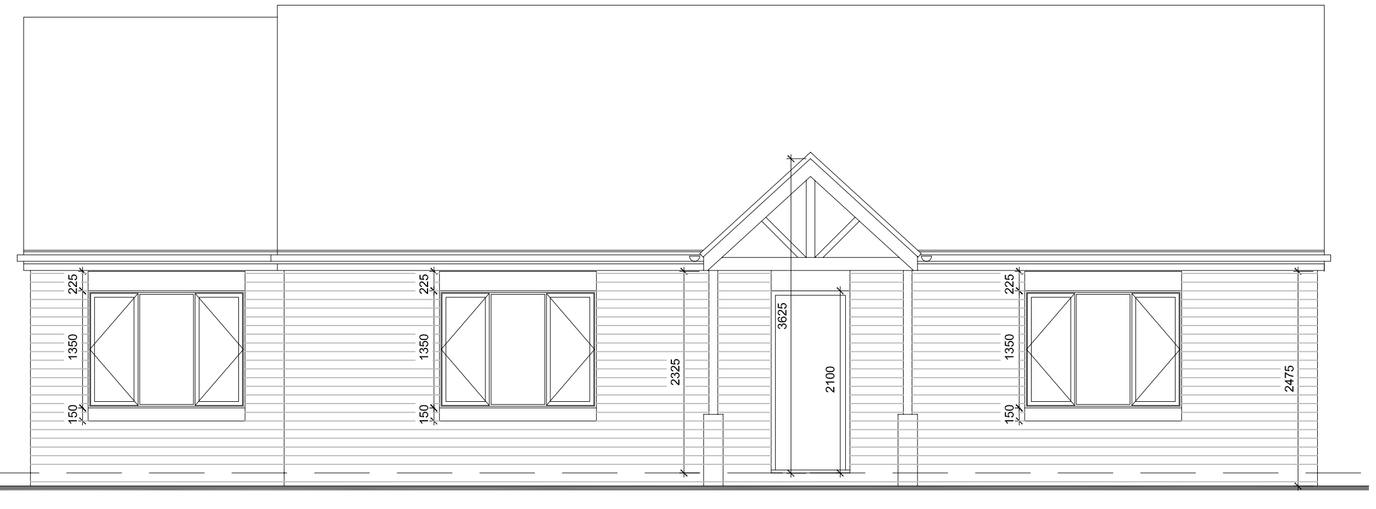

FRONT ELEVATION

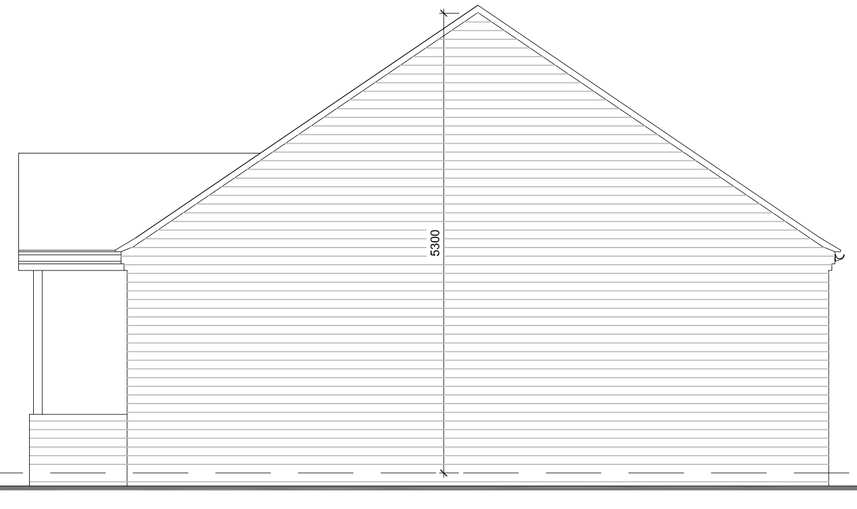

SIDE ELEVATION

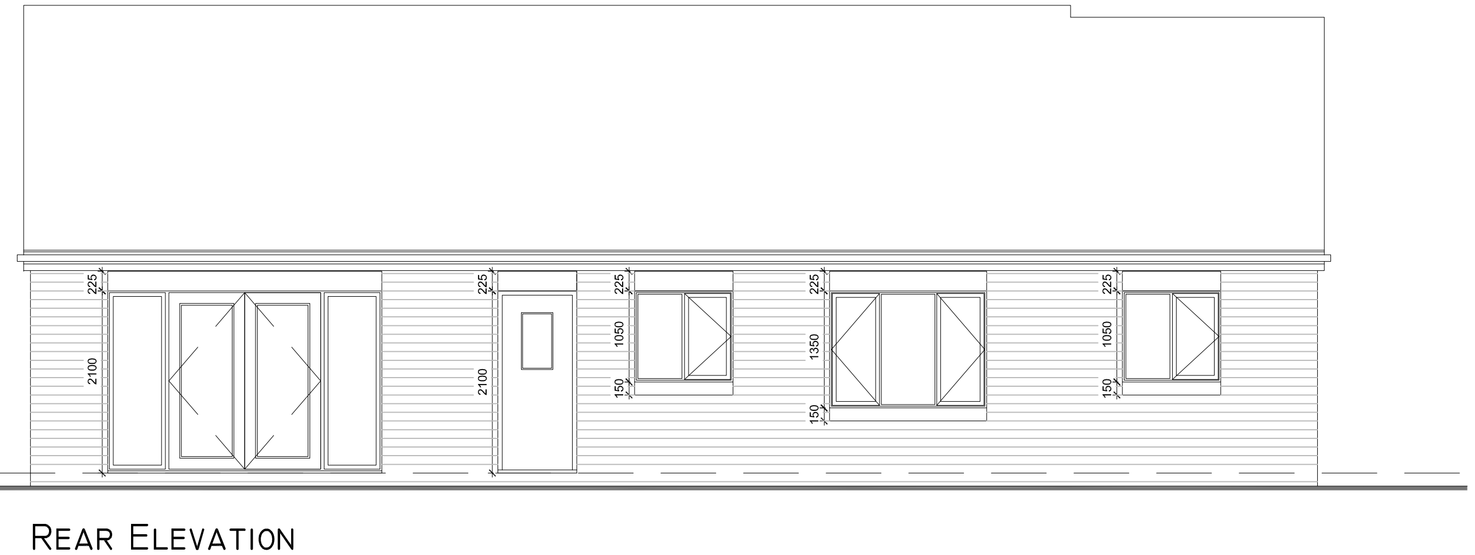

REAR ELEVATION



SIDE ELEVATION

This drawing is subject to Copyright & must not be copied or reproduced without consent. Figured dimensions only are to be taken from this drawing. All contractors must visit the site and be responsible for taking and checking all dimensions relative to their work.

MODE
Architects & Development

01782 479644
info@mode-architects.co.uk
www.mode-architects.co.uk

Client Patel

Project Development at 53 Basnett Wood, Endon

Title Floor Plan & Elevation as Proposed Plot 1

Status Scheme

Scale @A1	Date	Drawn	Checked
1:50	Mar '23	KJM	

Drawing No. 22 047 AL(0)05

Rev

File Ref: