Rev.	Drawn	Comments	Date



Section A-A
Scale 1:100



Section B-B
Scale 1:100

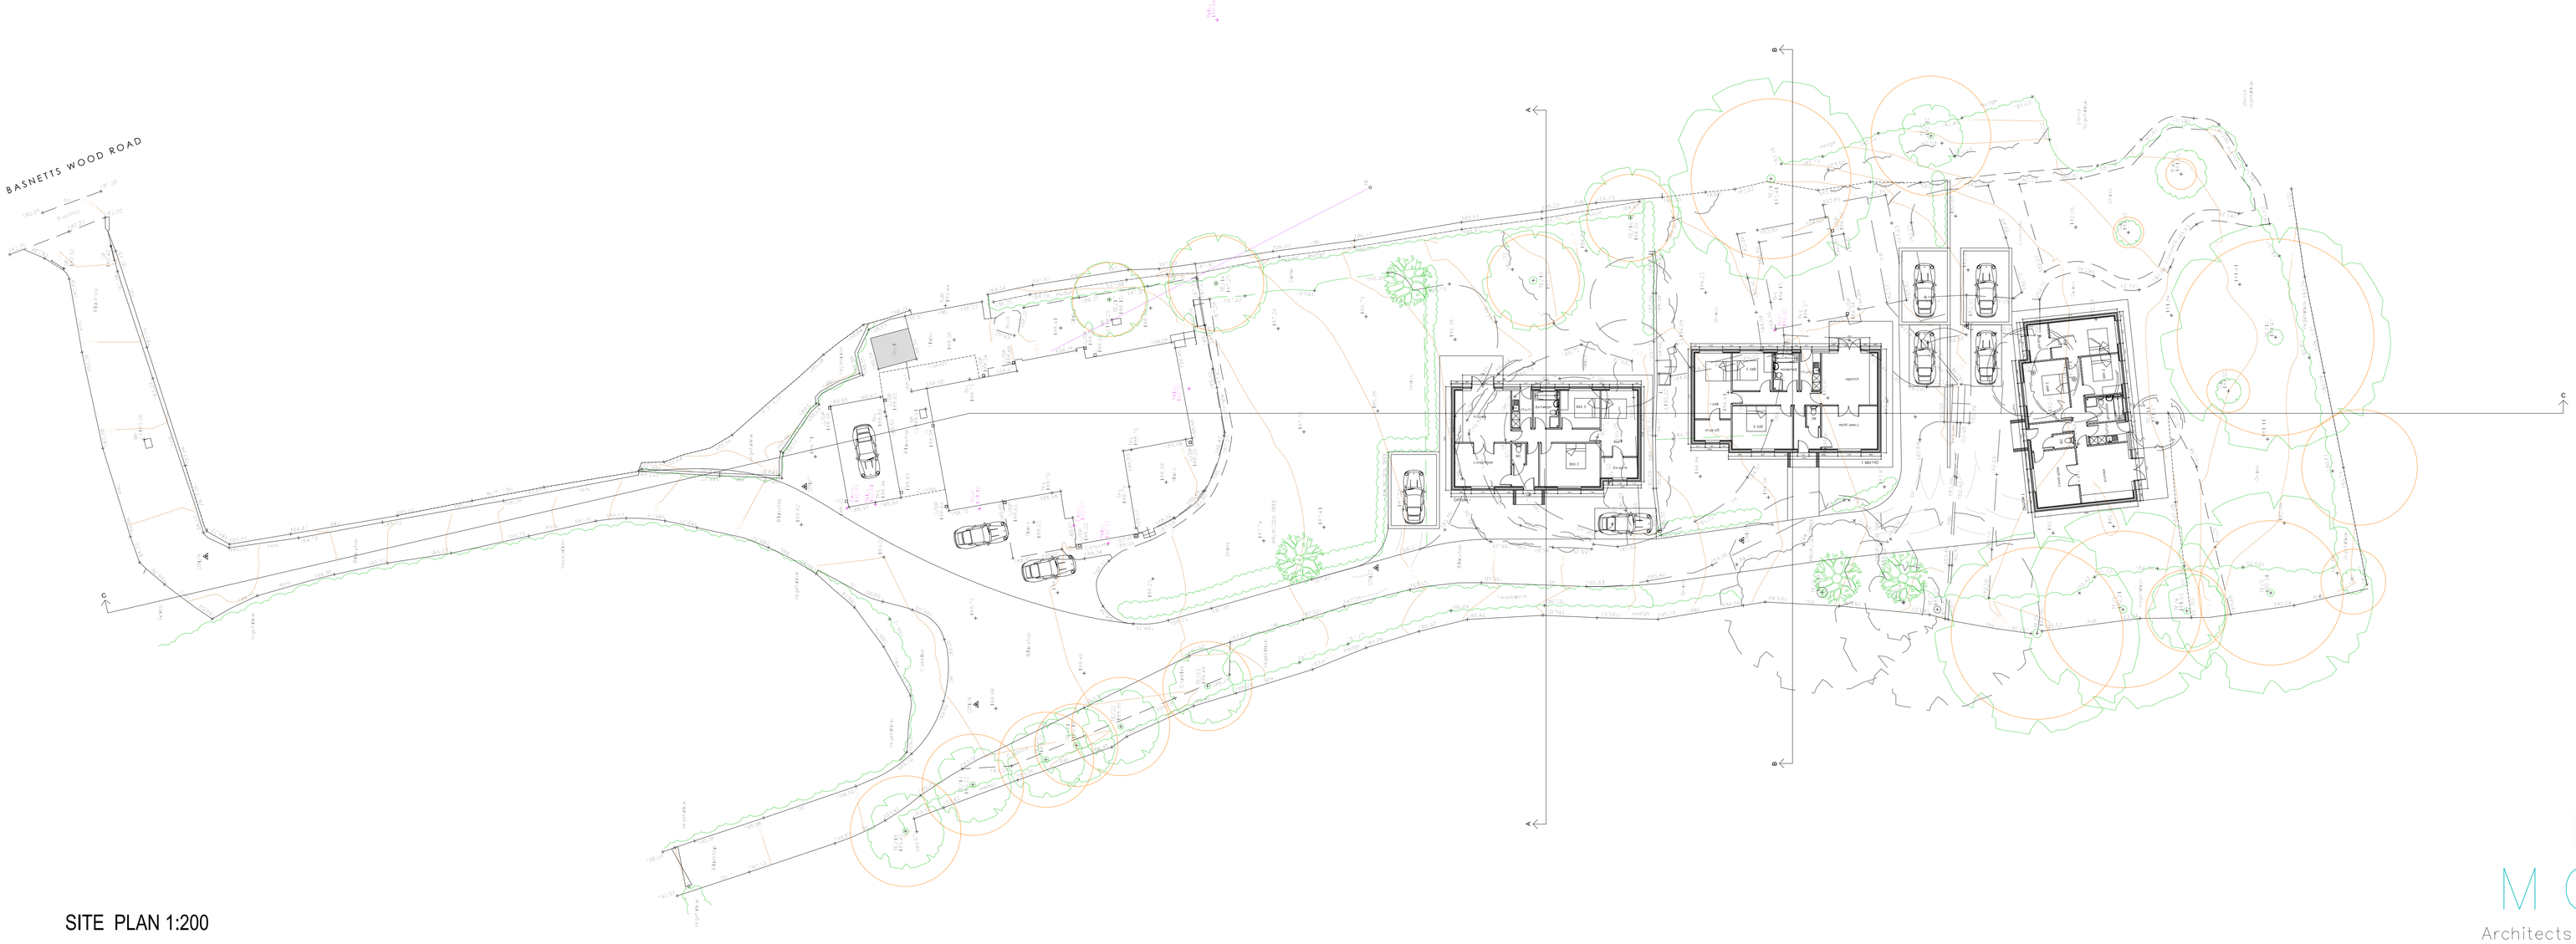

SITE PLAN 1:200



Section C-C
Scale 1:200

Scale Bar 1:100
0 5 10 15 20

Scale Bar 1:200
0 5 10 20 30 40

This drawing is subject to Copyright & must not be copied or reproduced without consent. Figured dimensions only are to be taken from this drawing. All contractors must visit the site and be responsible for taking and checking all dimensions relative to their work.

MODE
Architects & Development

01782 479644
info@mode-architects.co.uk
www.mode-architects.co.uk

Client Patel

Project Residential Development at
53 Basnetts Wood, Endon, ST9 9DQ

Title Site Plan & Sections
As Proposed

Status Planning

Scale @A0	Date	Drawn	Checked
Stated	May '23	KJM	

Drawing No. 22 047 AL(0)10

Rev B

File Ref: