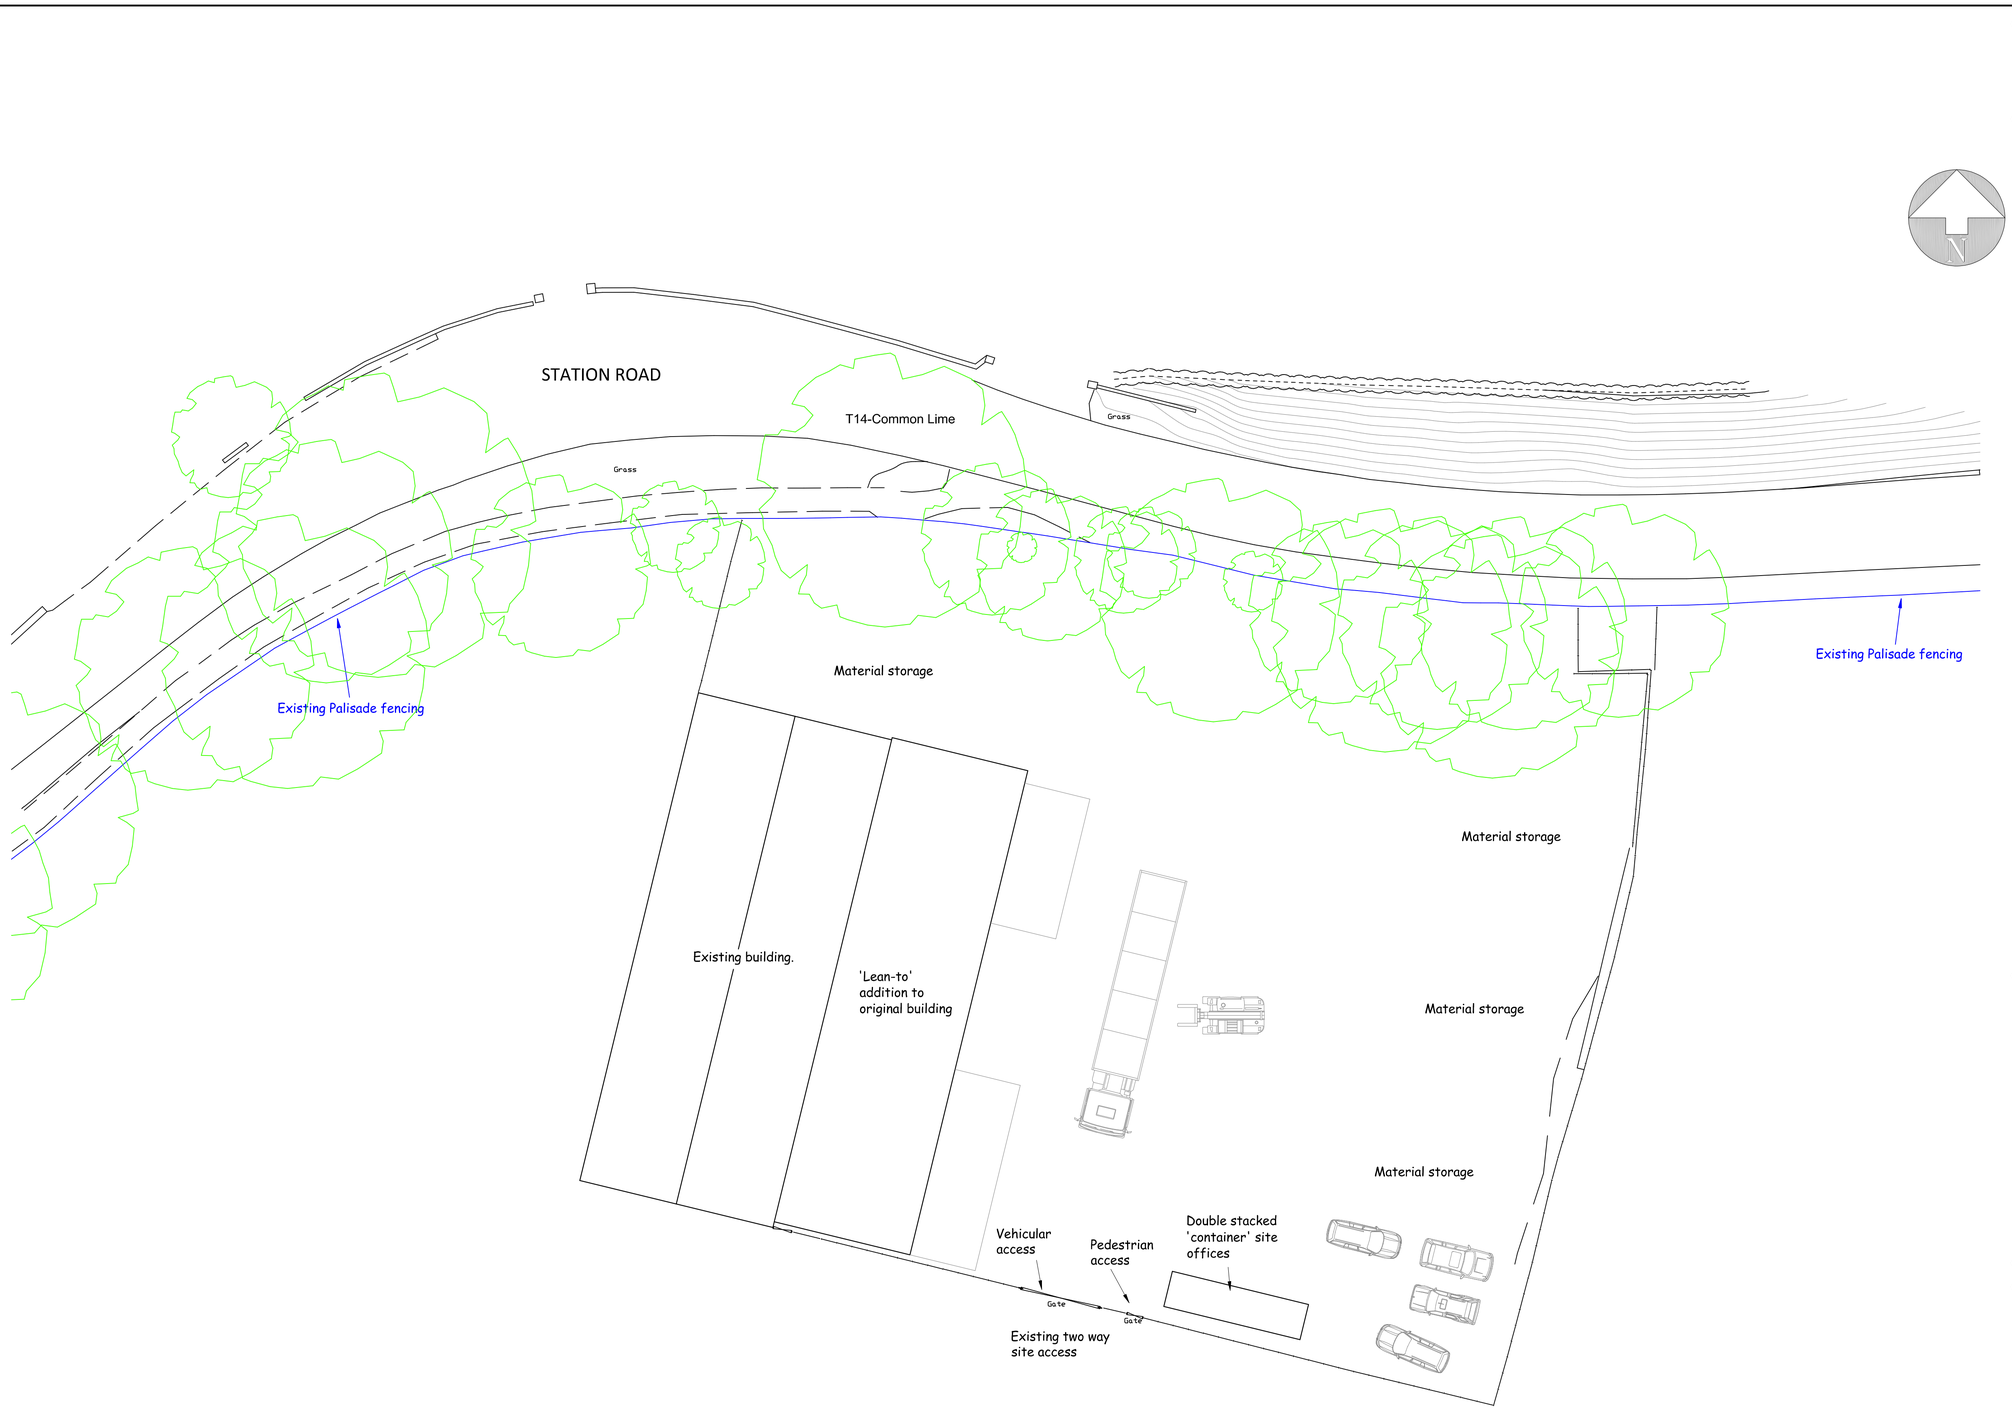

EXISTING SITE PLAN

Nigel Forrester MCIOB
Building Design Services

ILETT HOUSE, SMITHY BANK, ALTON, STAFFS, ST10 4AD
TEL 01538 702164

www.nigelforrester.co.uk www.sap-calc.co.uk

CLIENT

LM Bateman & Co Ltd.

PROJECT

Unit 1
Station Road
Cheddleton
ST13 7EE

DRAWING NUMBER 23/635/01

Existing site plan

SCALES 1/200 @ A1