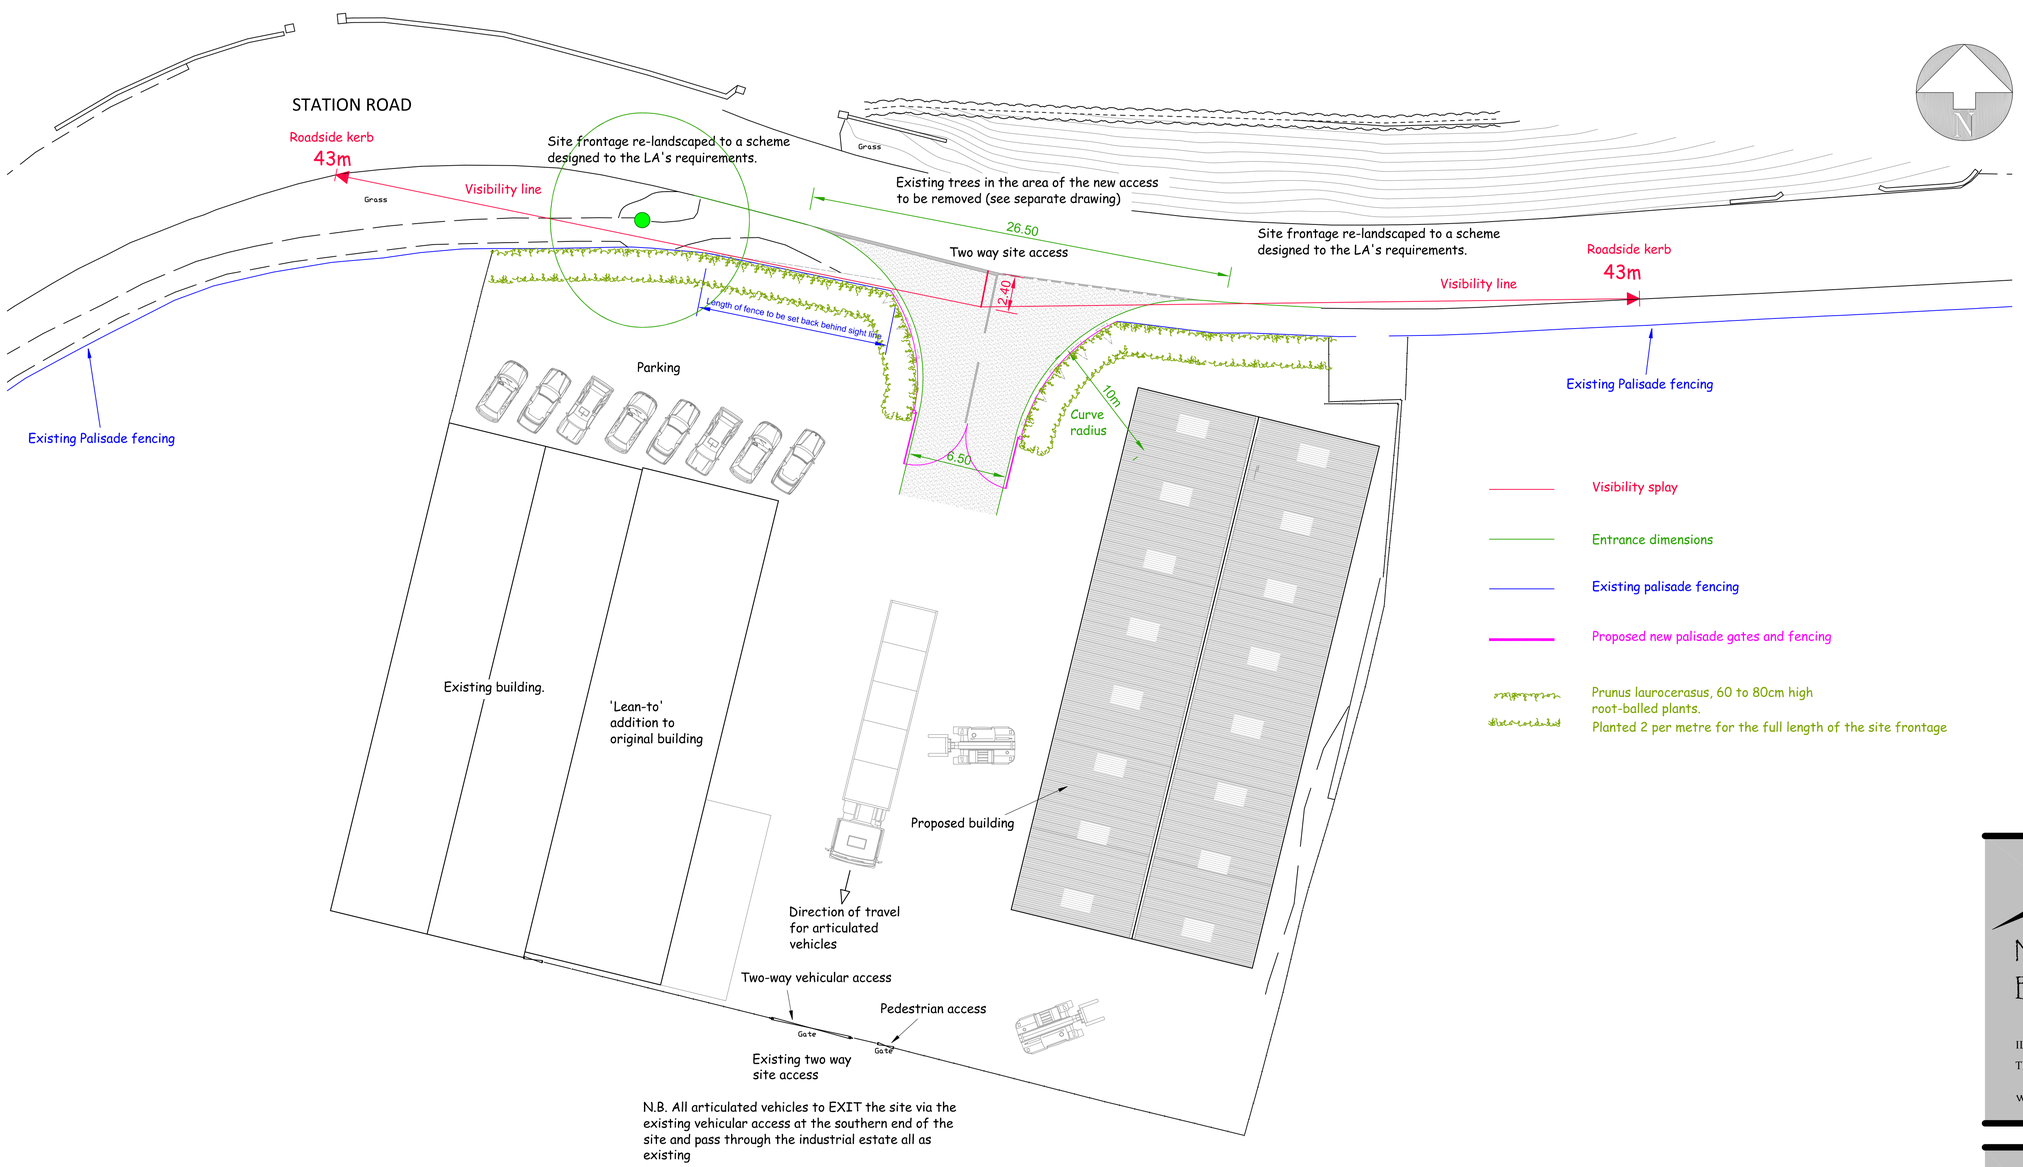

N.B. All articulated vehicles to EXIT the site via the existing vehicular access at the southern end of the site and pass through the industrial estate all as existing

PROPOSED SITE PLAN

0 1 2 3 4 5 6 7 8 9 10 11 12 13 14 15 16 17 18 19 20

Scale bar 1/200 metres

Nigel Forrester MCIOB
Building Design Services

ILETT HOUSE, SMITHY BANK, ALTON, STAFFS, ST10 4AD
TEL 01538 702164

www.nigelforrester.co.uk www.sap-calc.co.uk

CLIENT

LM Bateman & Co Ltd.

PROJECT

Proposed new two-way vehicular access
and new industrial building
at
Unit 1
Station Road
Cheddleton
ST13 7EE

DRAWING NUMBER 23/635/02

Proposed site plan

SCALES 1/200 @ A1