0 1 2 3 4 5 6 7 8 9 10 11 12 13 14 15 16 17 18 19 20

Scale bar 1/200 metres

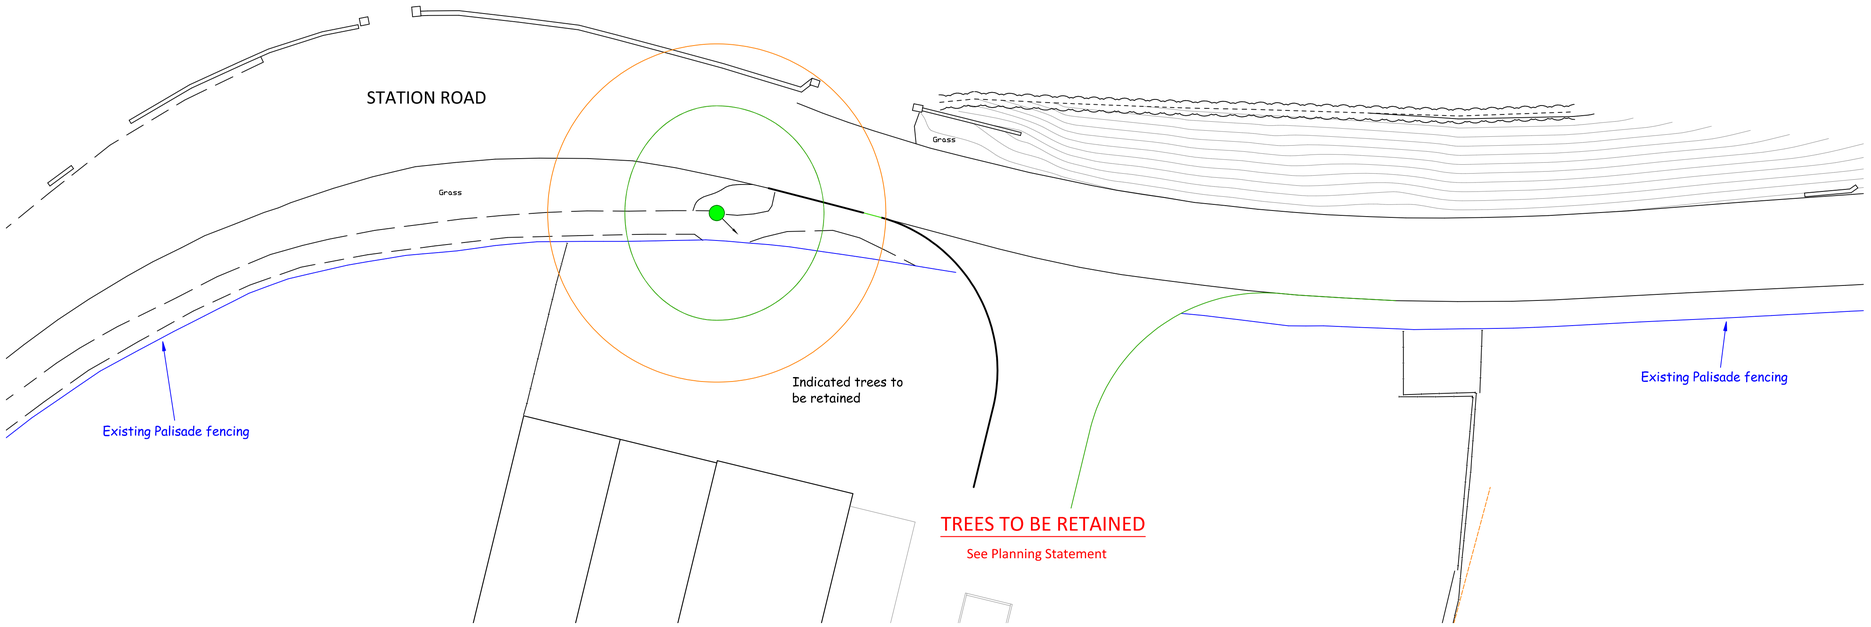

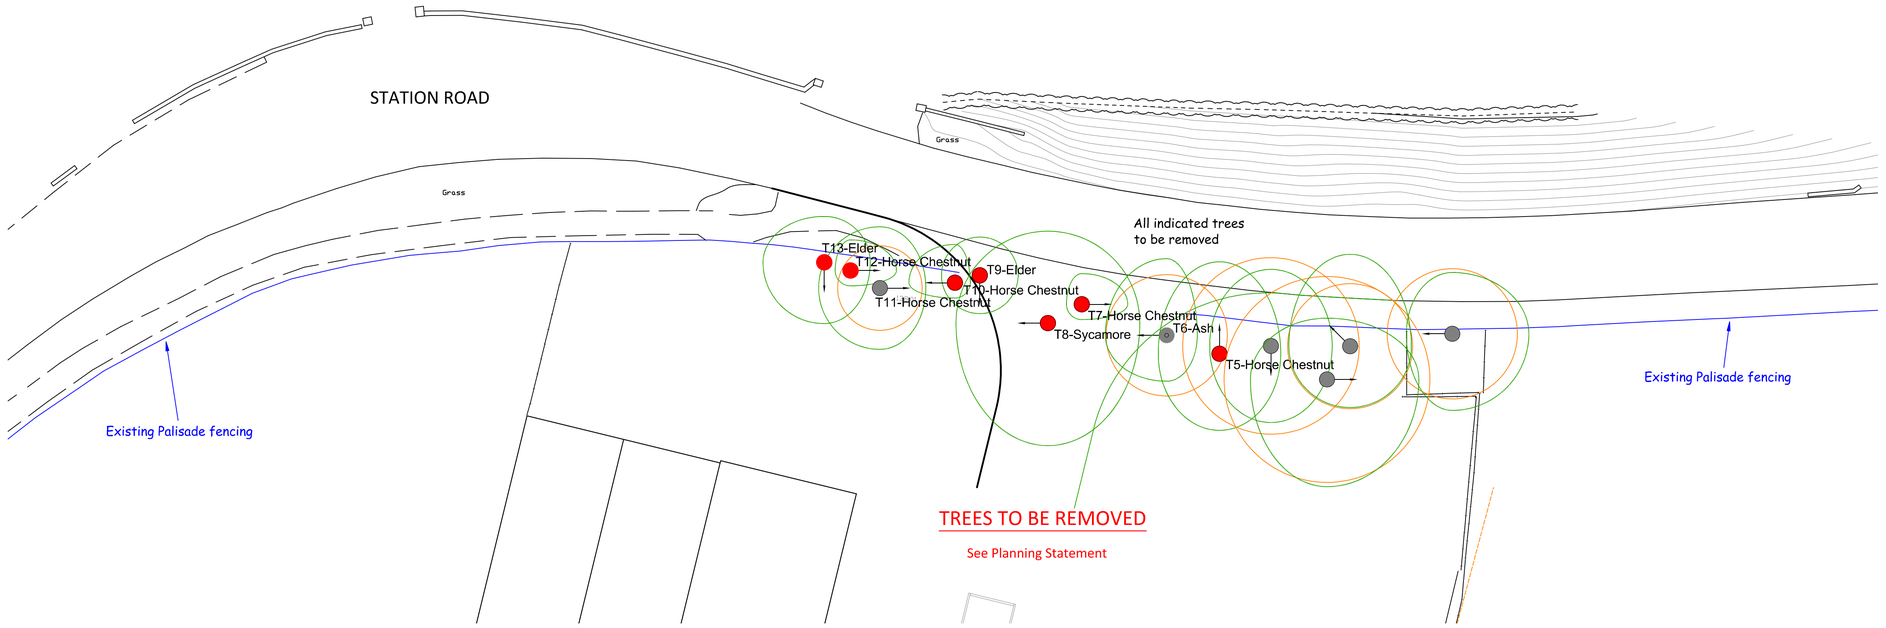

Nigel Forrester MCIOB
Building Design Services

ILETT HOUSE, SMITHY BANK, ALTON, STAFFS, ST10 4AD
TEL 01538 702164

www.nigelforrester.co.uk www.sap-calc.co.uk

CLIENT

LM Bateman & Co Ltd.

PROJECT

Proposed new two-way vehicular access
and new industrial building
at
Unit 1
Station Road
Cheddleton
ST13 7EE

DRAWING NUMBER 23/635/03

Tree proposal

SCALES 1/200 @ A1