
ALTERATIONS TO 'WILDACRES', CONSALL, WETLEY ROCKS, STOKE on TRENT

e austin
planning & building services

'Blue Horizon'
Main Road
Higham
Derbyshire DE55 6EH
Telephone 01773 835304
E-mail ernjeaustin1942@hotmail.com


Scale 1/100 at A3
Drwg No. M/WCWR/3

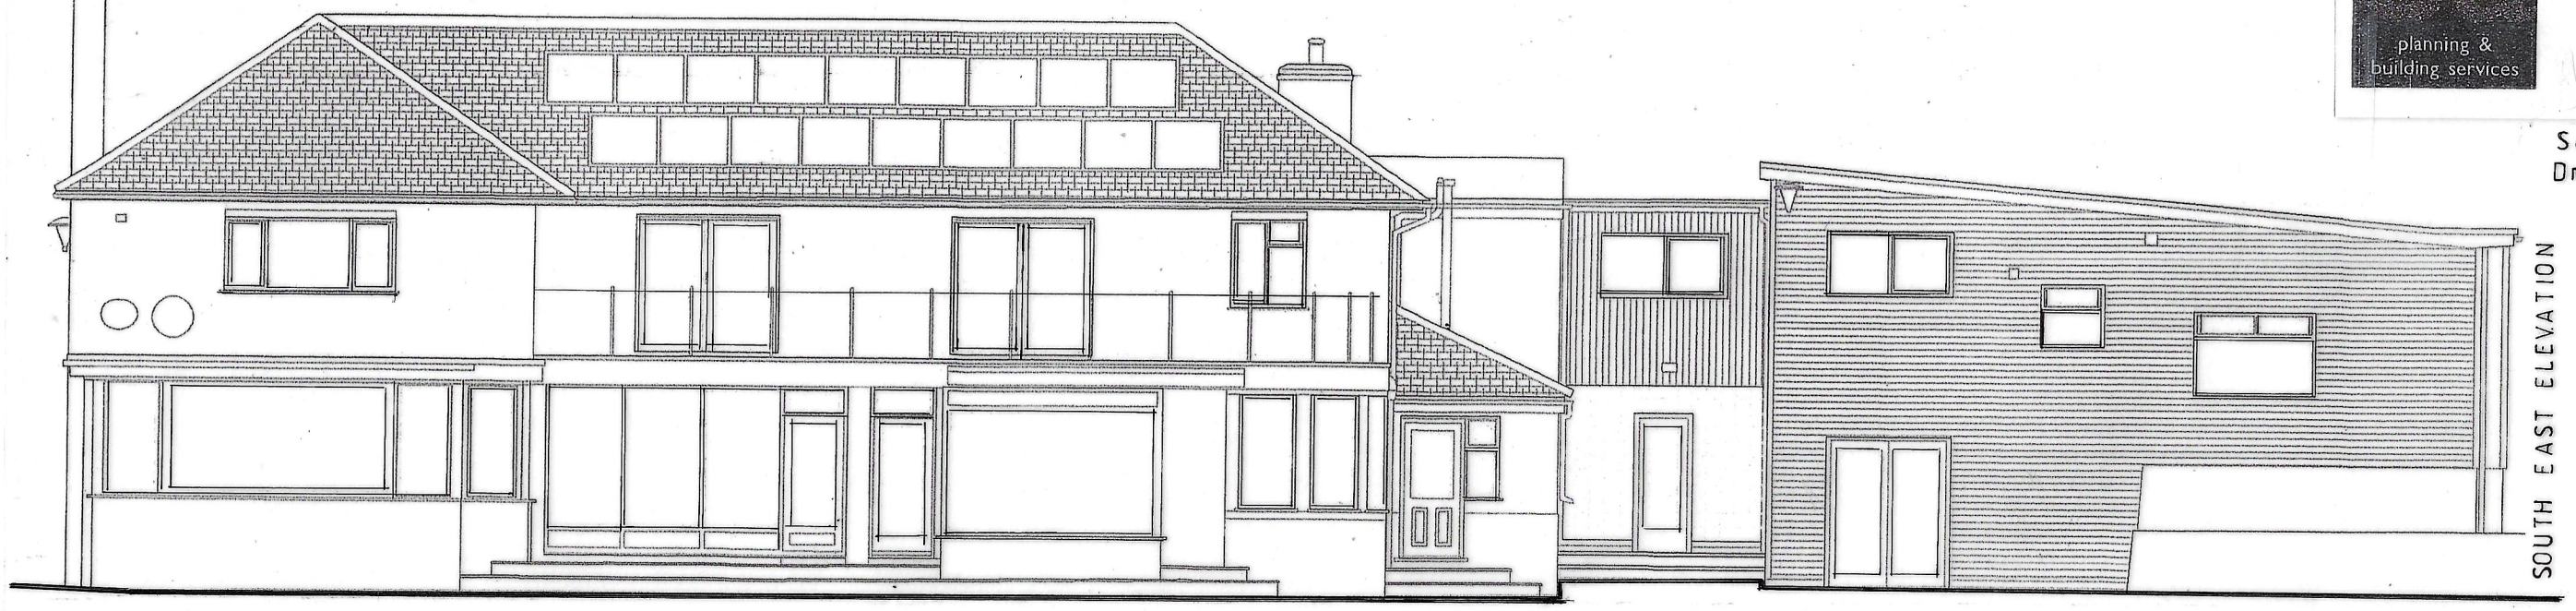

SOUTH EAST ELEVATION



NORTH WEST ELEVATION

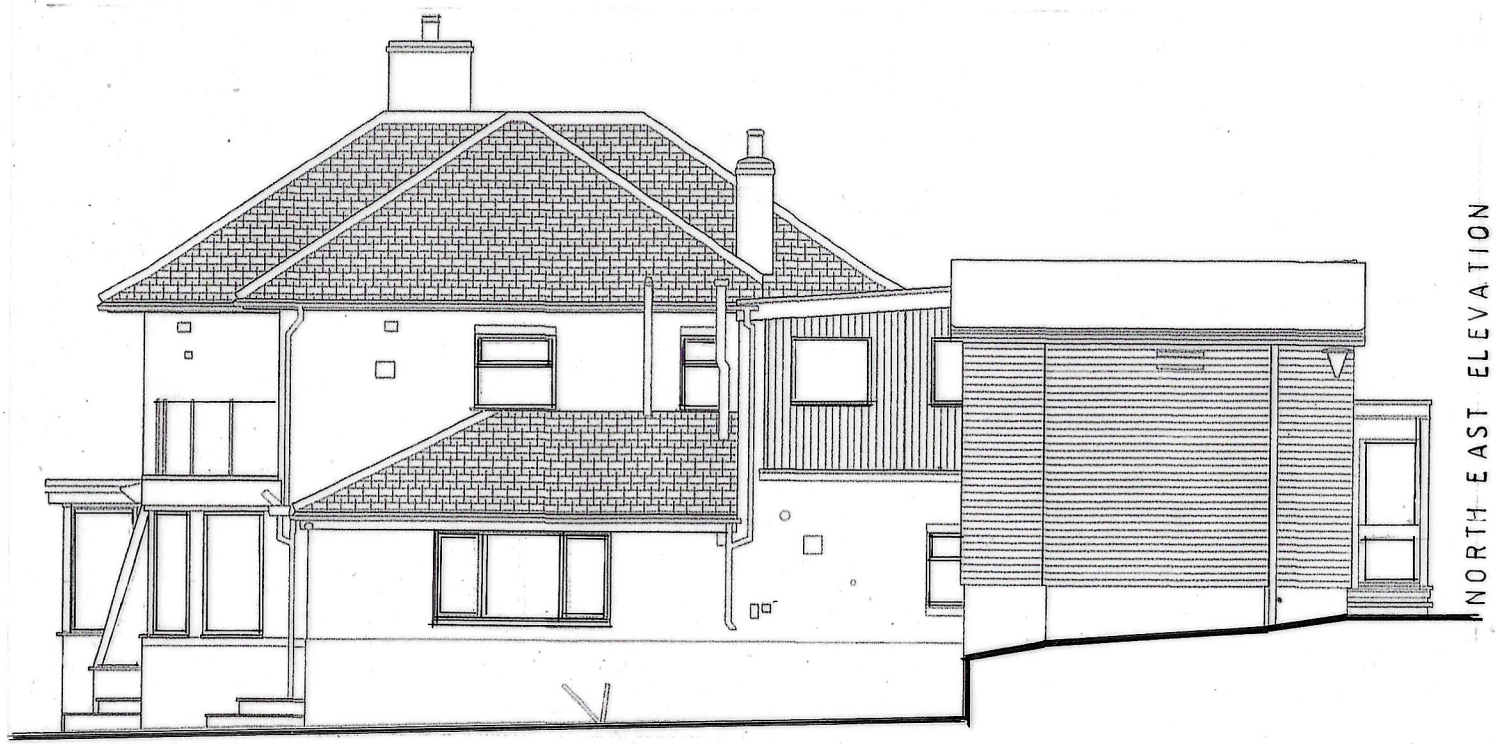

NORTH EAST ELEVATION



SOUTH WEST ELEVATION

ELEVATIONS AS EXISTING