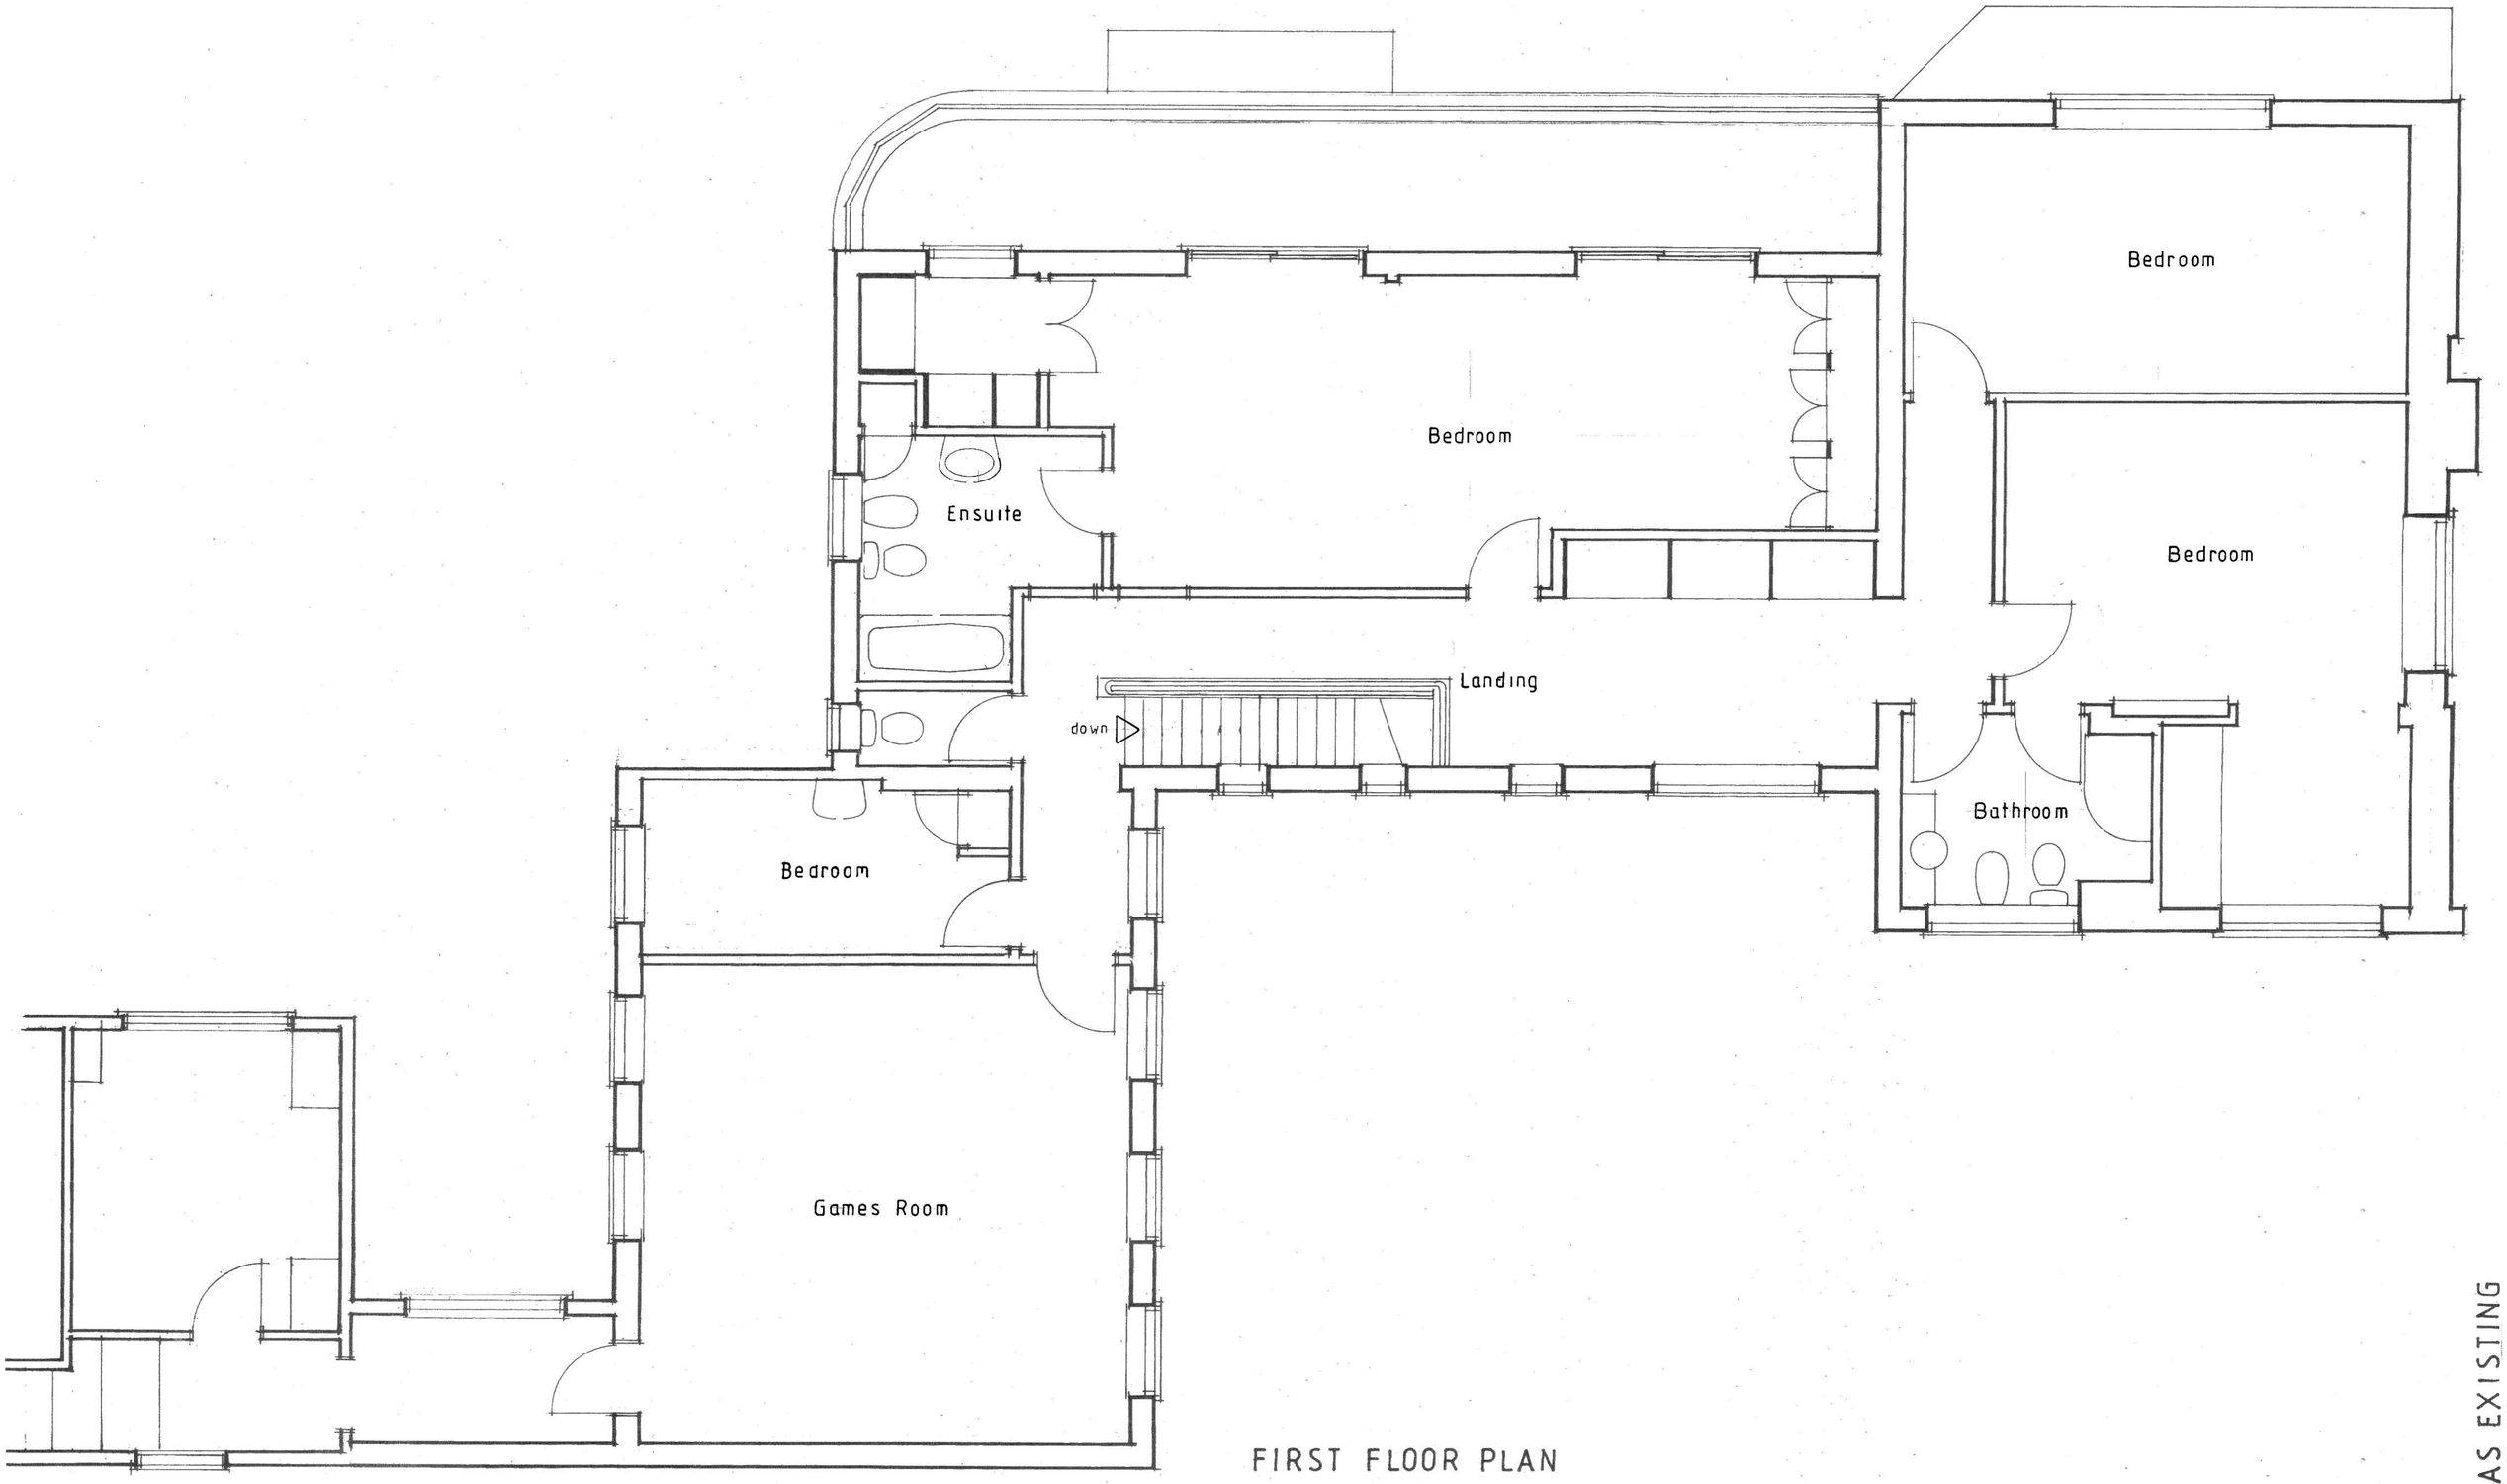


FIRST FLOOR PLAN

PLANS AS EXISTING

e austin
planning & building services

'Blue Horizon'
Main Road
Higham
Derbyshire DE55 6EH
Telephone 01773 835304
E-mail ernieaustin1942@hotmail.com

ALTERATIONS TO 'WILDACRES', CONSALL, WETLEY ROCKS, STOKE on TRENT

Scale 1/50 at A2
Drwg. No. AM/WCWR/2