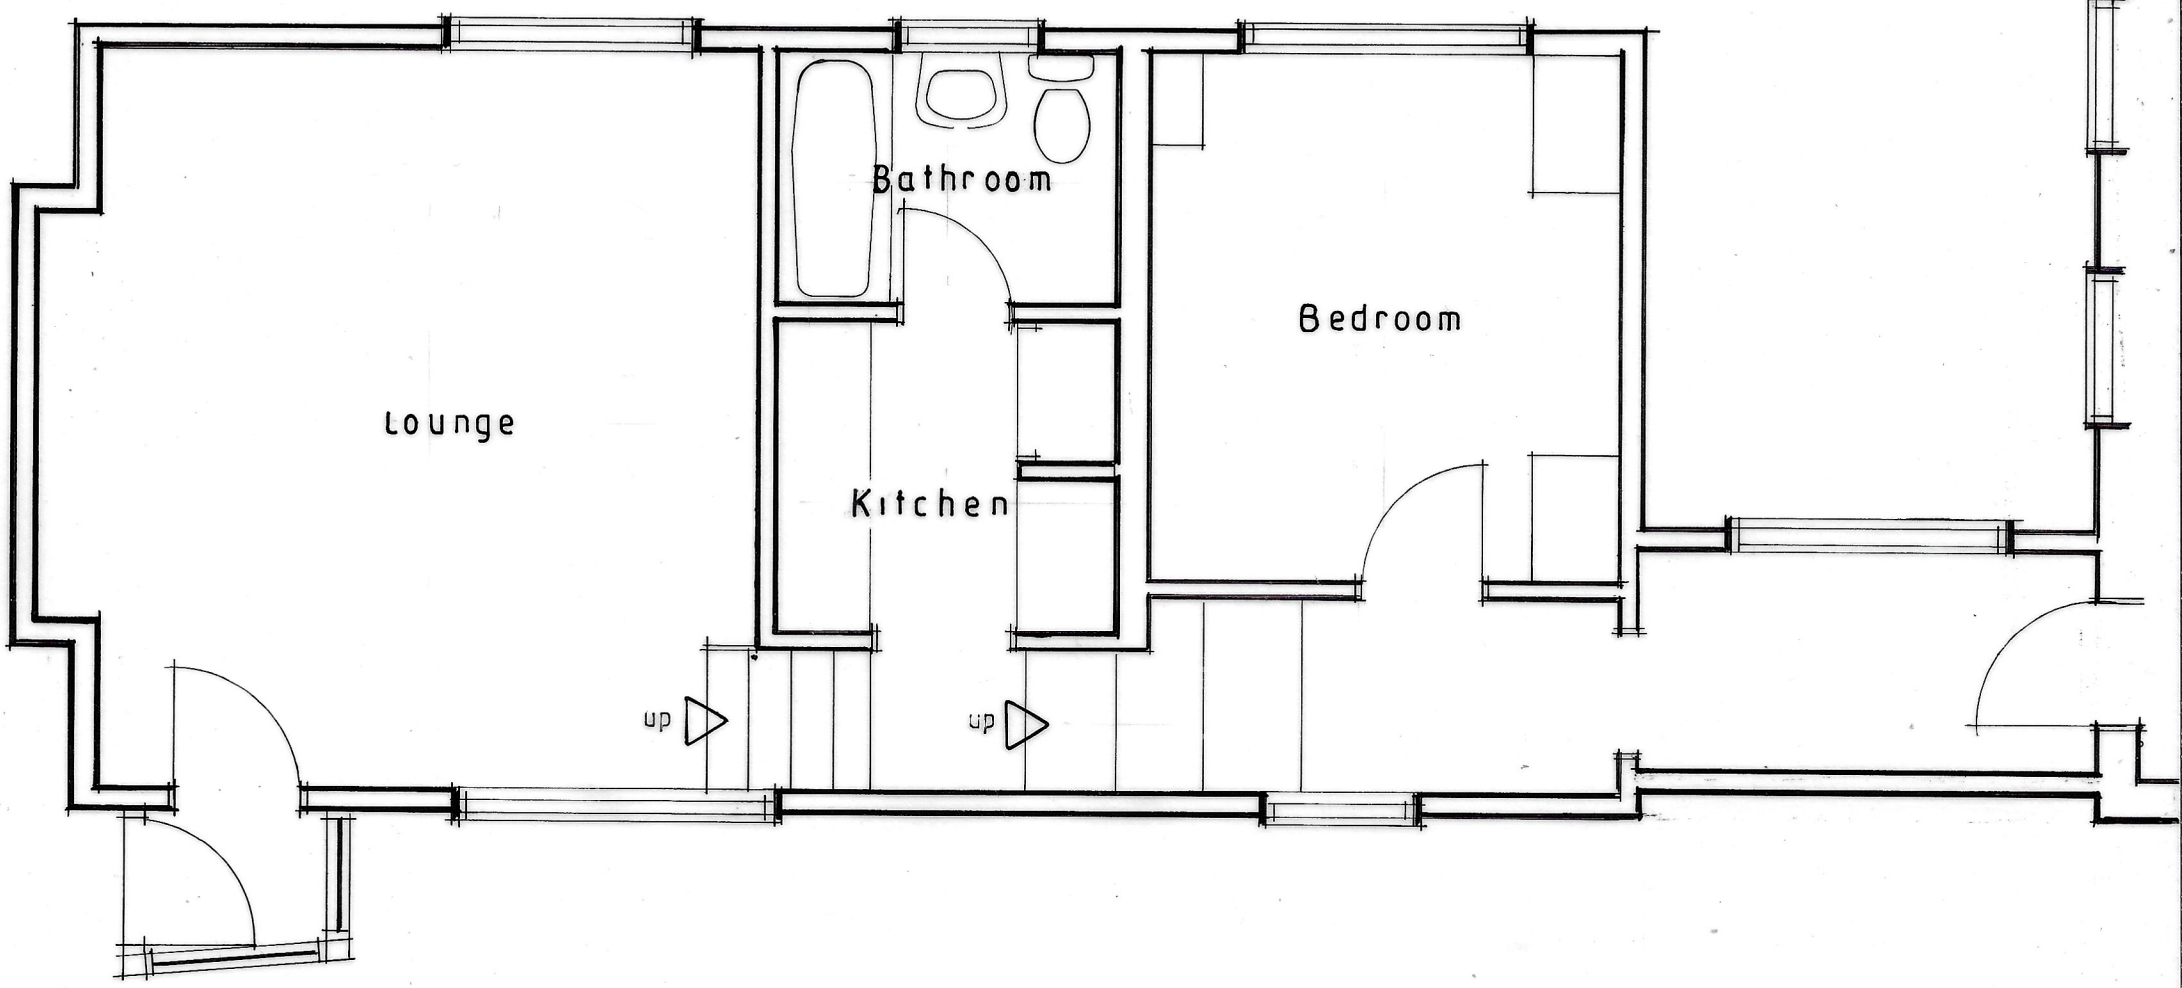

GROUND/FIRST FLOOR PLAN

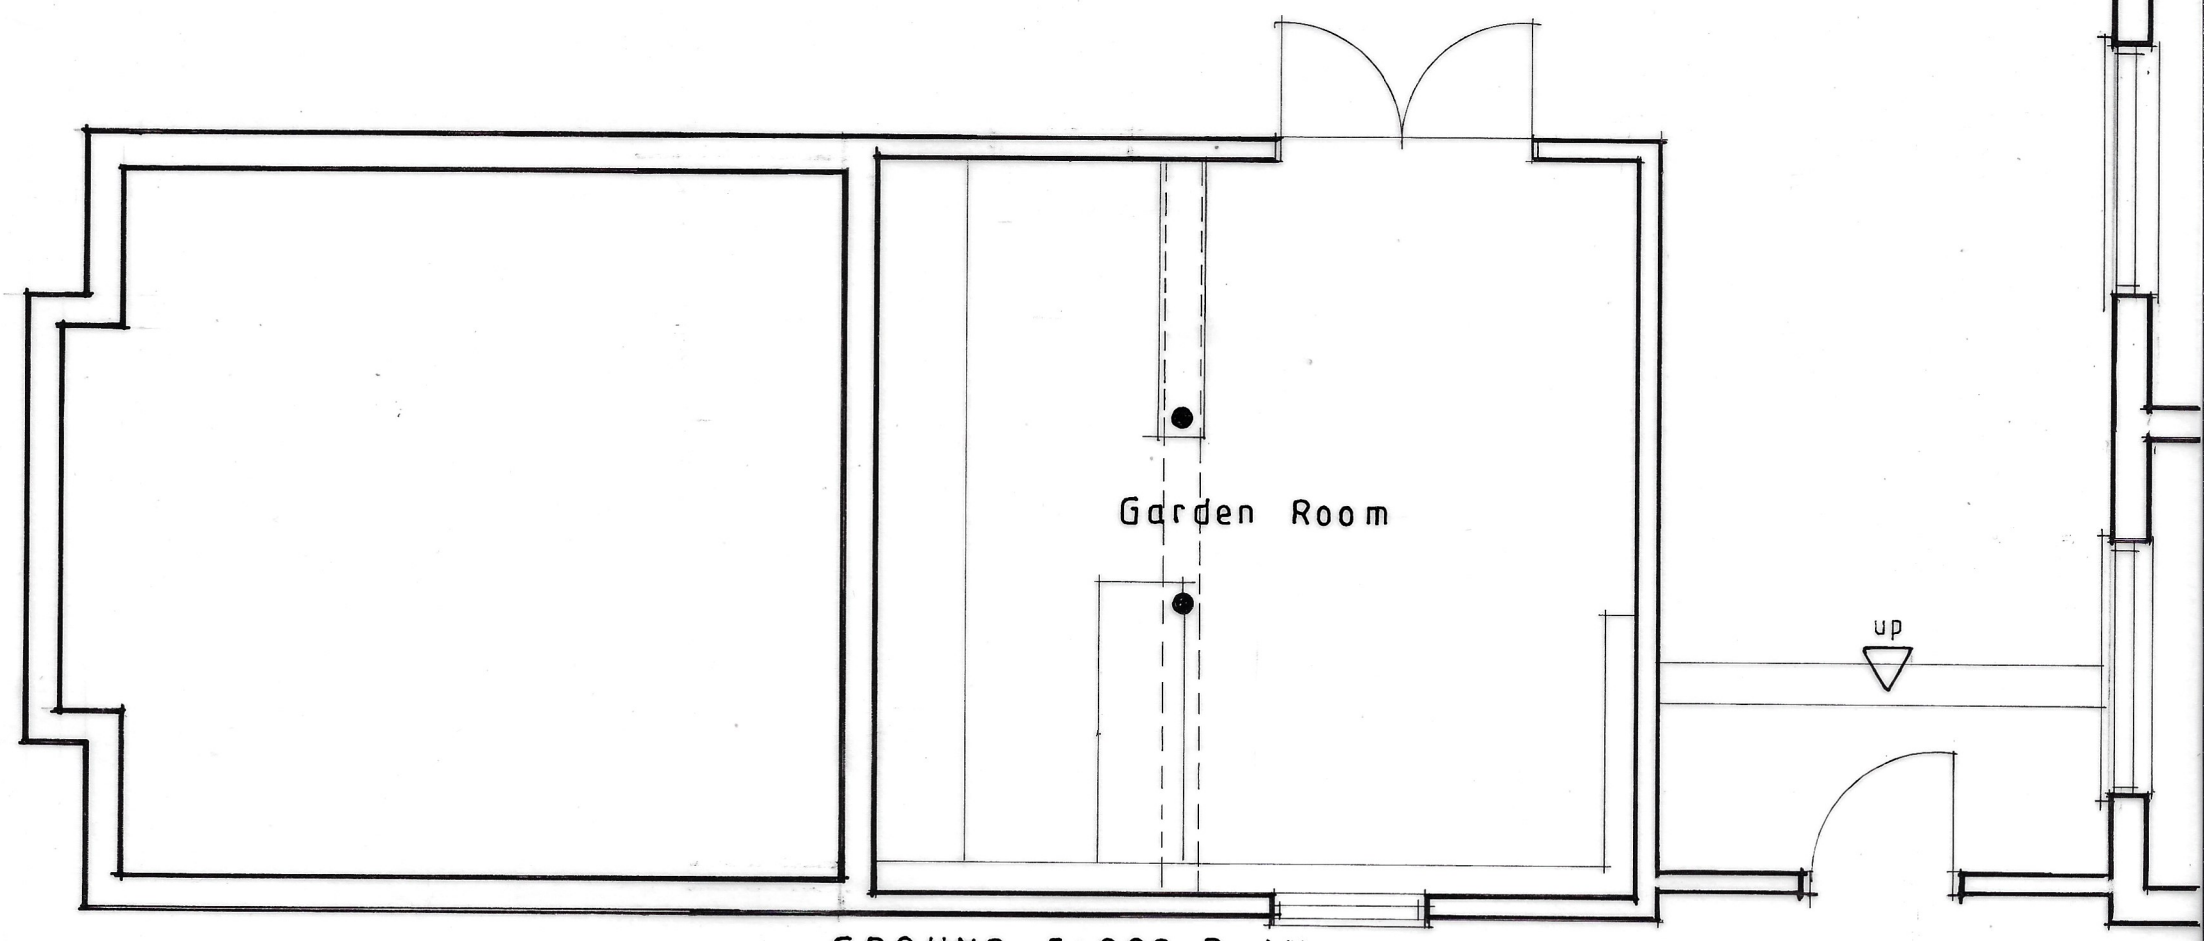

GROUND FLOOR PLAN

PLANS OF ANNEXE AS EXISTING

e austin
planning & building services

'Blue Horizon'
Main Road
Higham
Derbyshire DE55 6EH
Telephone 01773 835304
E-mail ernieaustin1942@hotmail.com

Scale 1/50 at A3

Drwg. No. M/WCWR/4

'WILDACRES', CONSALL, WETLEY ROCKS, STOKE on TRENT