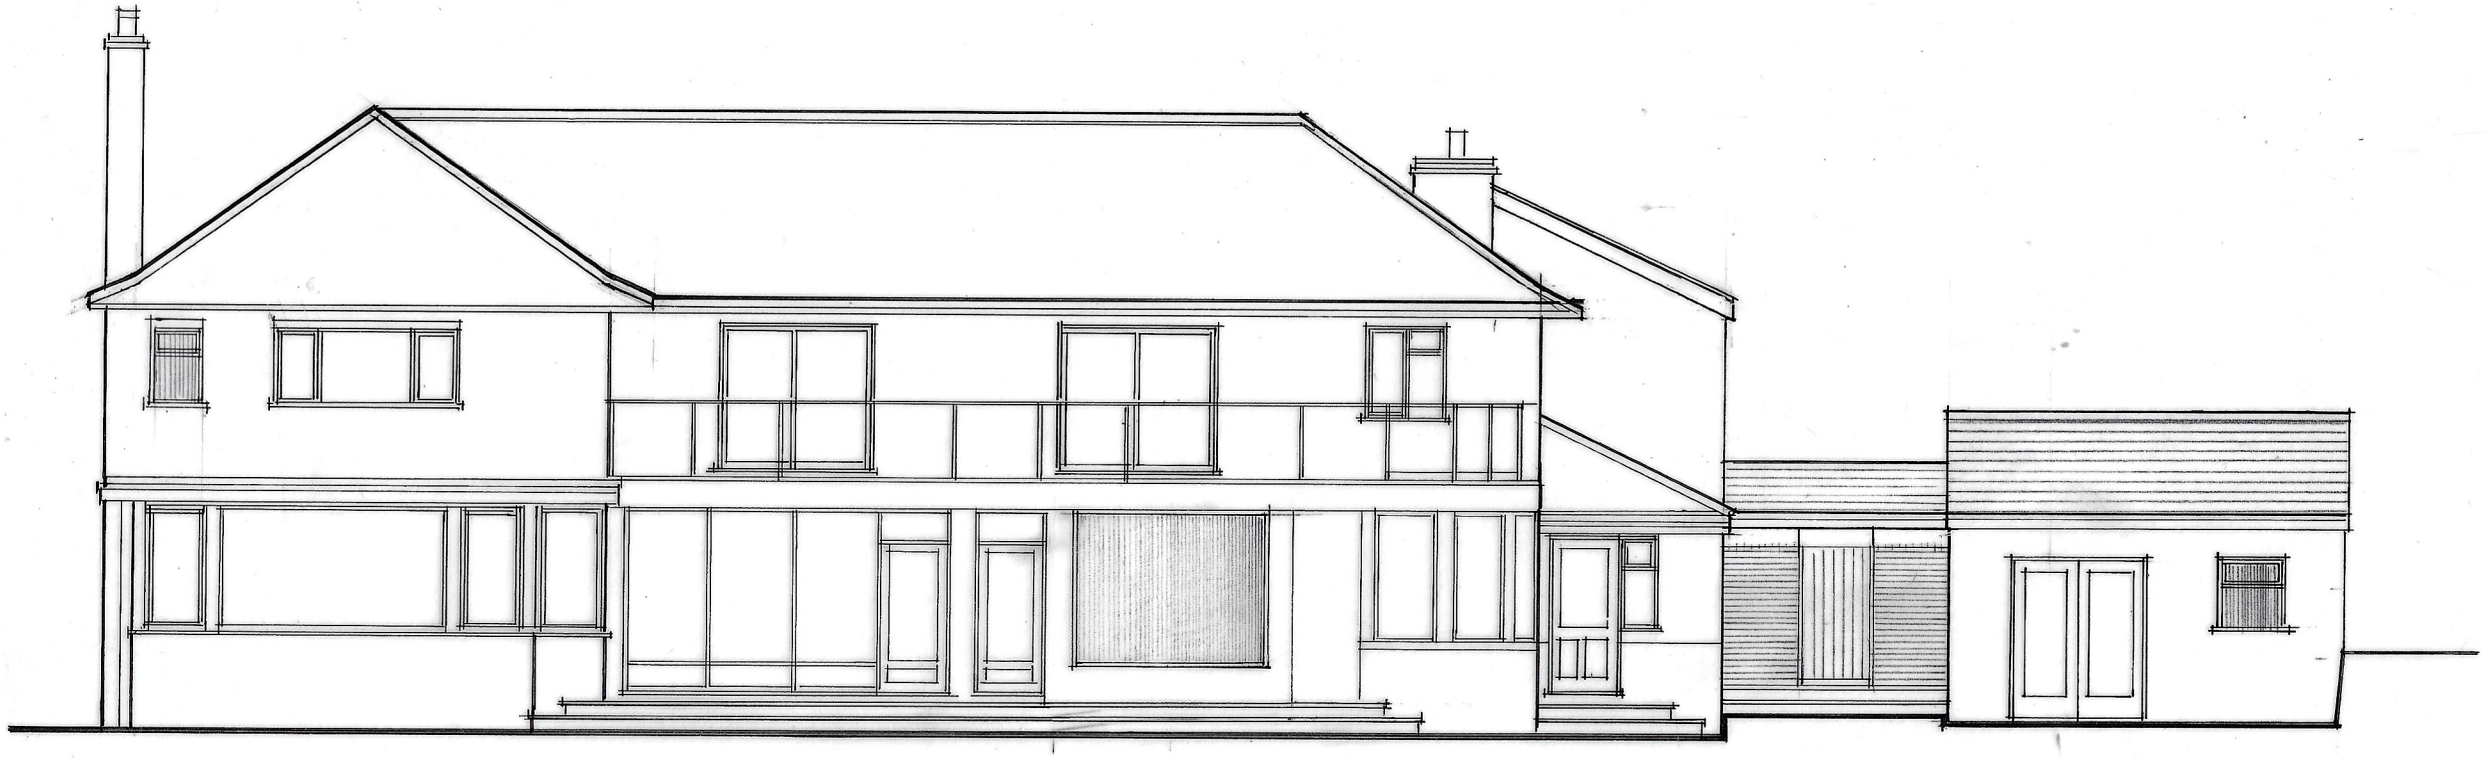

SOUTH EAST ELEVATION



NORTH WEST ELEVATION

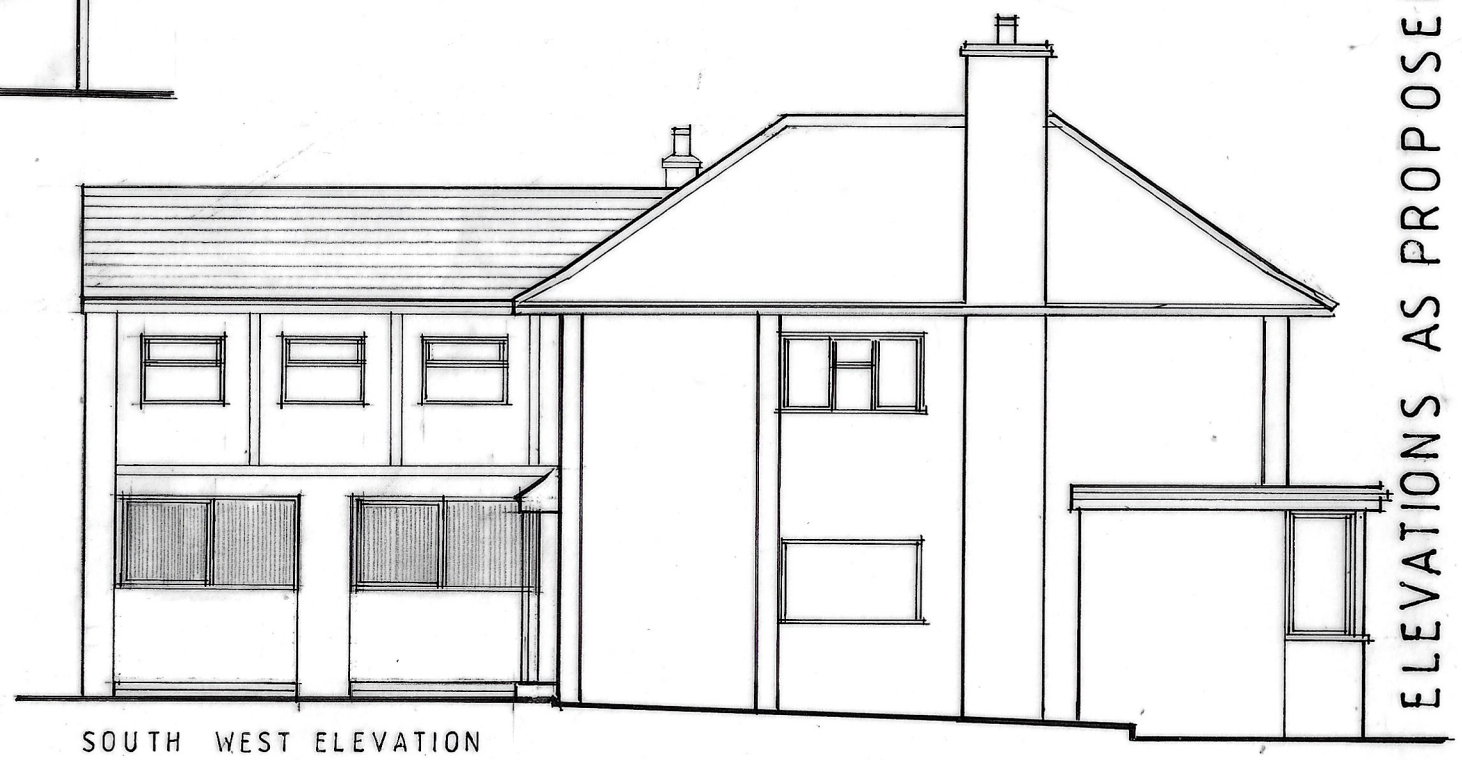

SOUTH WEST ELEVATION

ELEVATIONS AS PROPOSED

Scale 1/100 at A3
Drwg. No. AM/WCWR/12

e austin
planning & building services

'Blue Horizon'
Main Road
Higham
Derbyshire DE55 6EH
Telephone 01773 835304
E-mail ernieaustin1942@hotmail.com

ALTERATIONS TO 'WILDACRES', CONSALL, WETLEY ROCKS, STOKE on TRENT