This drawing is subject to Copyright & must not be copied or reproduced without prior consent.

All heights, sizes, levels and dimensions are to be checked on site prior to the commencement of the works any ommisions are to be reported to ICI Architecture Studio at once.

Figured dimensions are to be taken in preference to scaling and any errors are to be reported to us.

This drawing has been prepared in accordance with the CDM (Construction Design Management) and all foreseable design risks to those involved or affected by the construction have been avoided wherever possible.

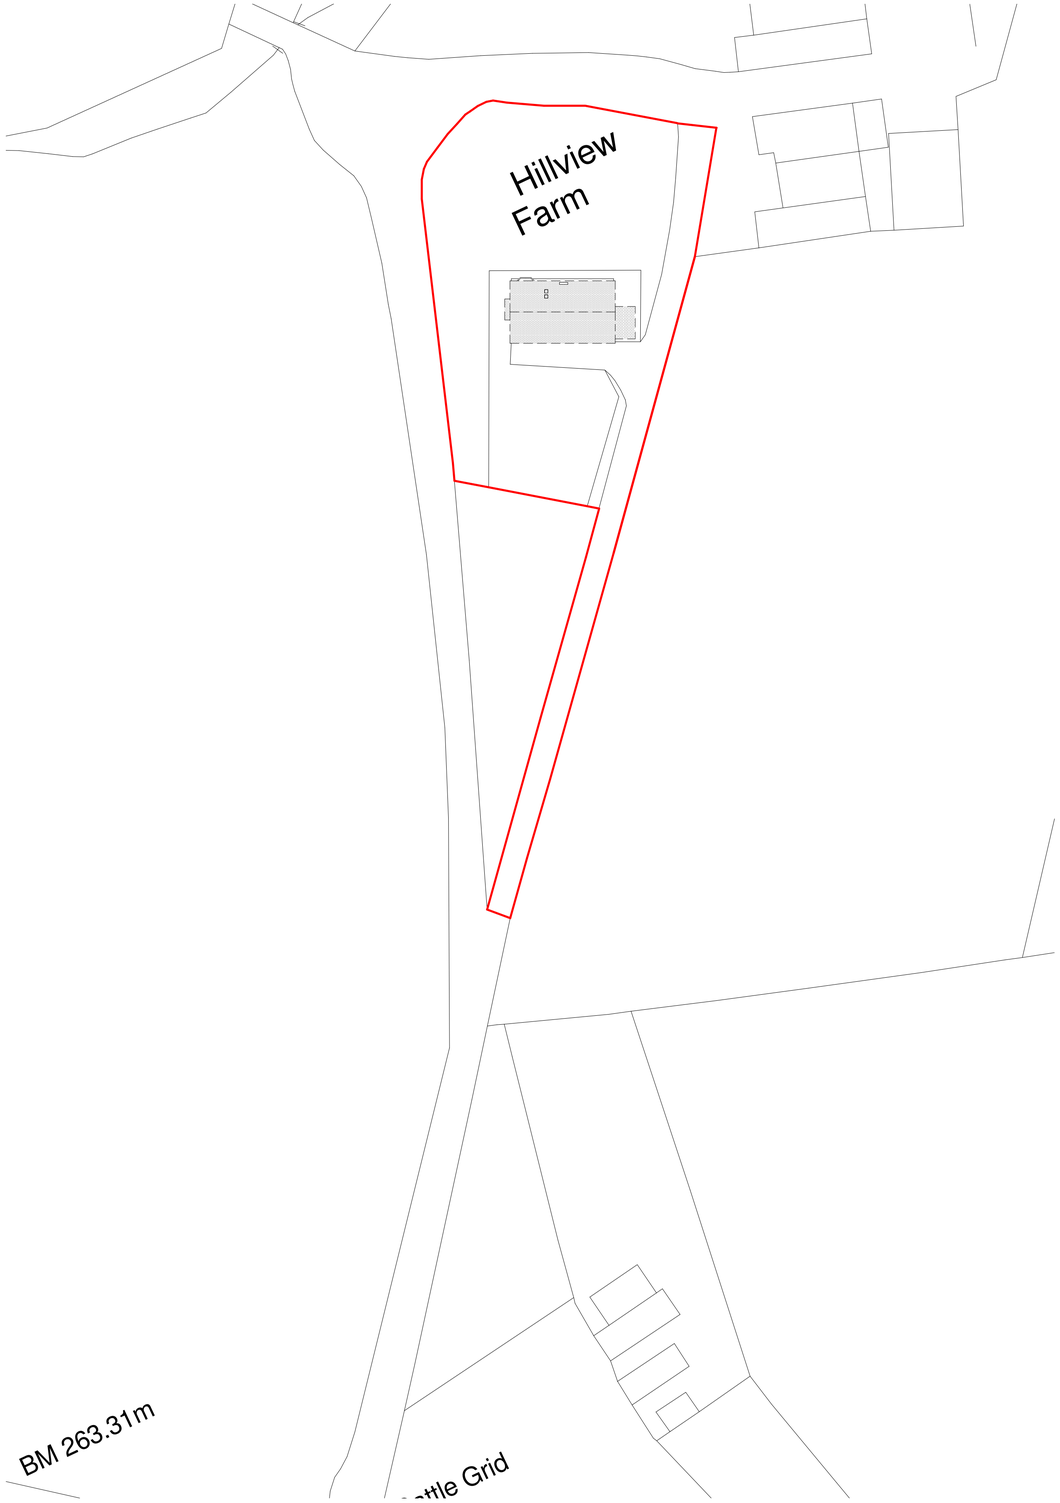

Existing Site Plan
1 : 500

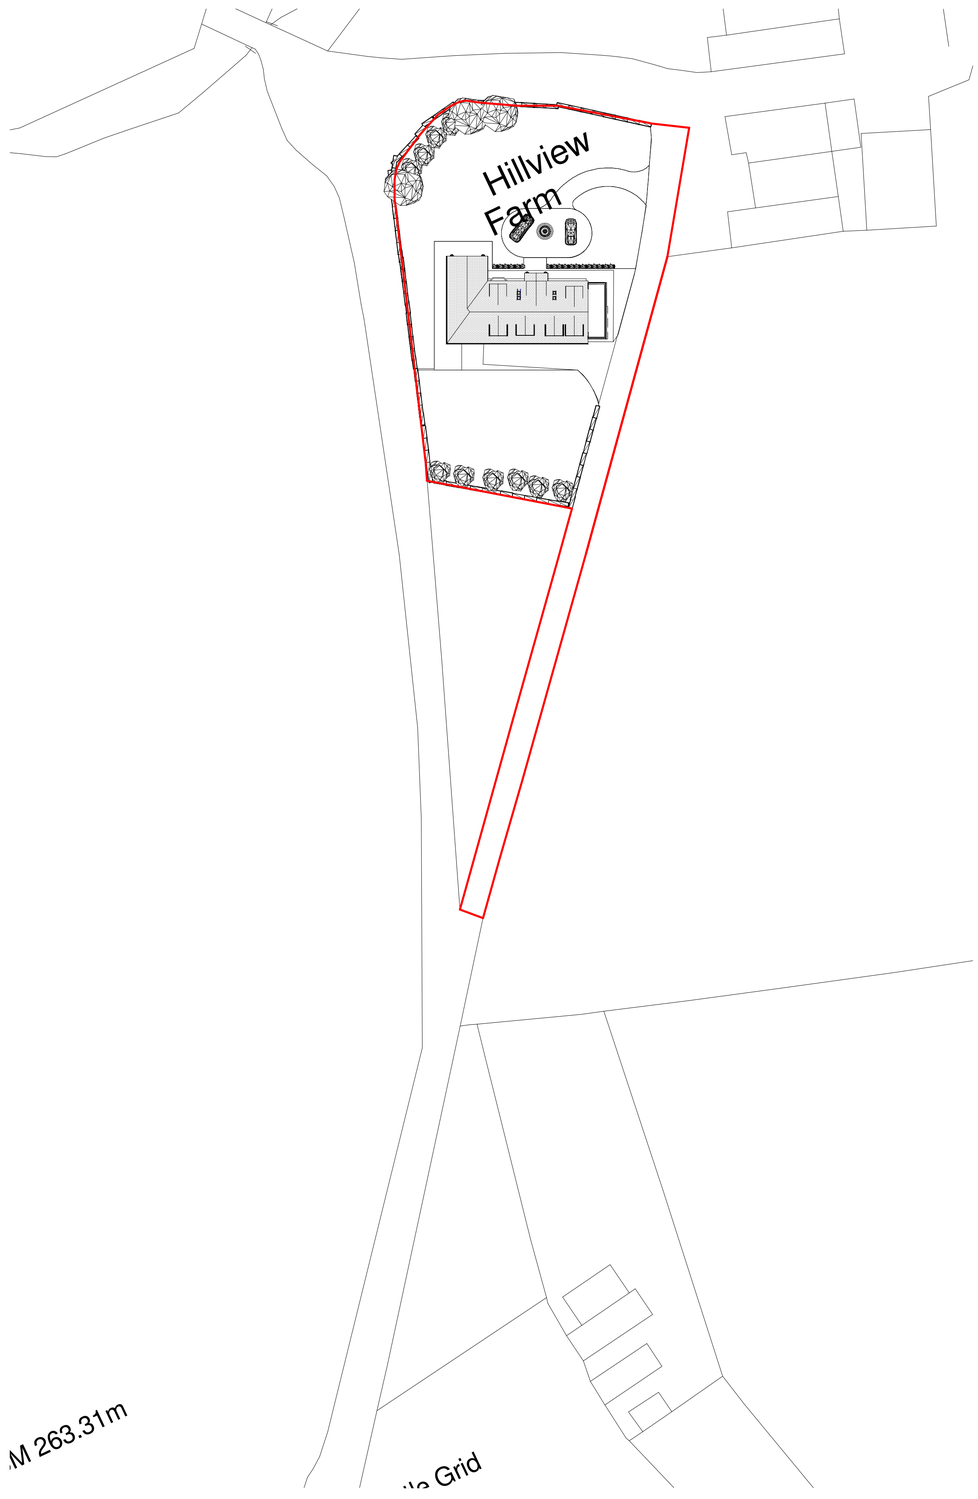

Proposed Site Plan
1 : 500

Rev	Date	By	Detail
A	06.07.23	ICI	Drawings updated following Client Meeting

ICI ARCHITECTURE STUDIO
| Inspire | Create | Innovate

Tel: 01260 602 005 www.ICI-Architecture.co.uk

Team@iciarchitecture.co.uk

Drawing status
For review

Client
Mr & Mrs Daniels

Project/Location

Proposed Extensions & Alterations to Existing Dwelling

Hillview Farm,
Tower Hill Road,
Mow Cop,
ST7 3PS

Drawing title
Existing & Proposed Site Plan

Scale(s)	Date	Drawn	Checked	Job Number
1 : 500 @A1	30.05.23	JK	JK	2196

Drawing number	Revision
2196-XX-XX-XX-DR-A-0102	A

C:\Users\jorda\OneDrive - ICI Architecture Studio\ICI Architecture Studio\02 Projects\2196 Ben & Amy Bill and Ben\01 drawings\2196- Amy & Ben Survey Hillview Farm Scheme 07.rvt