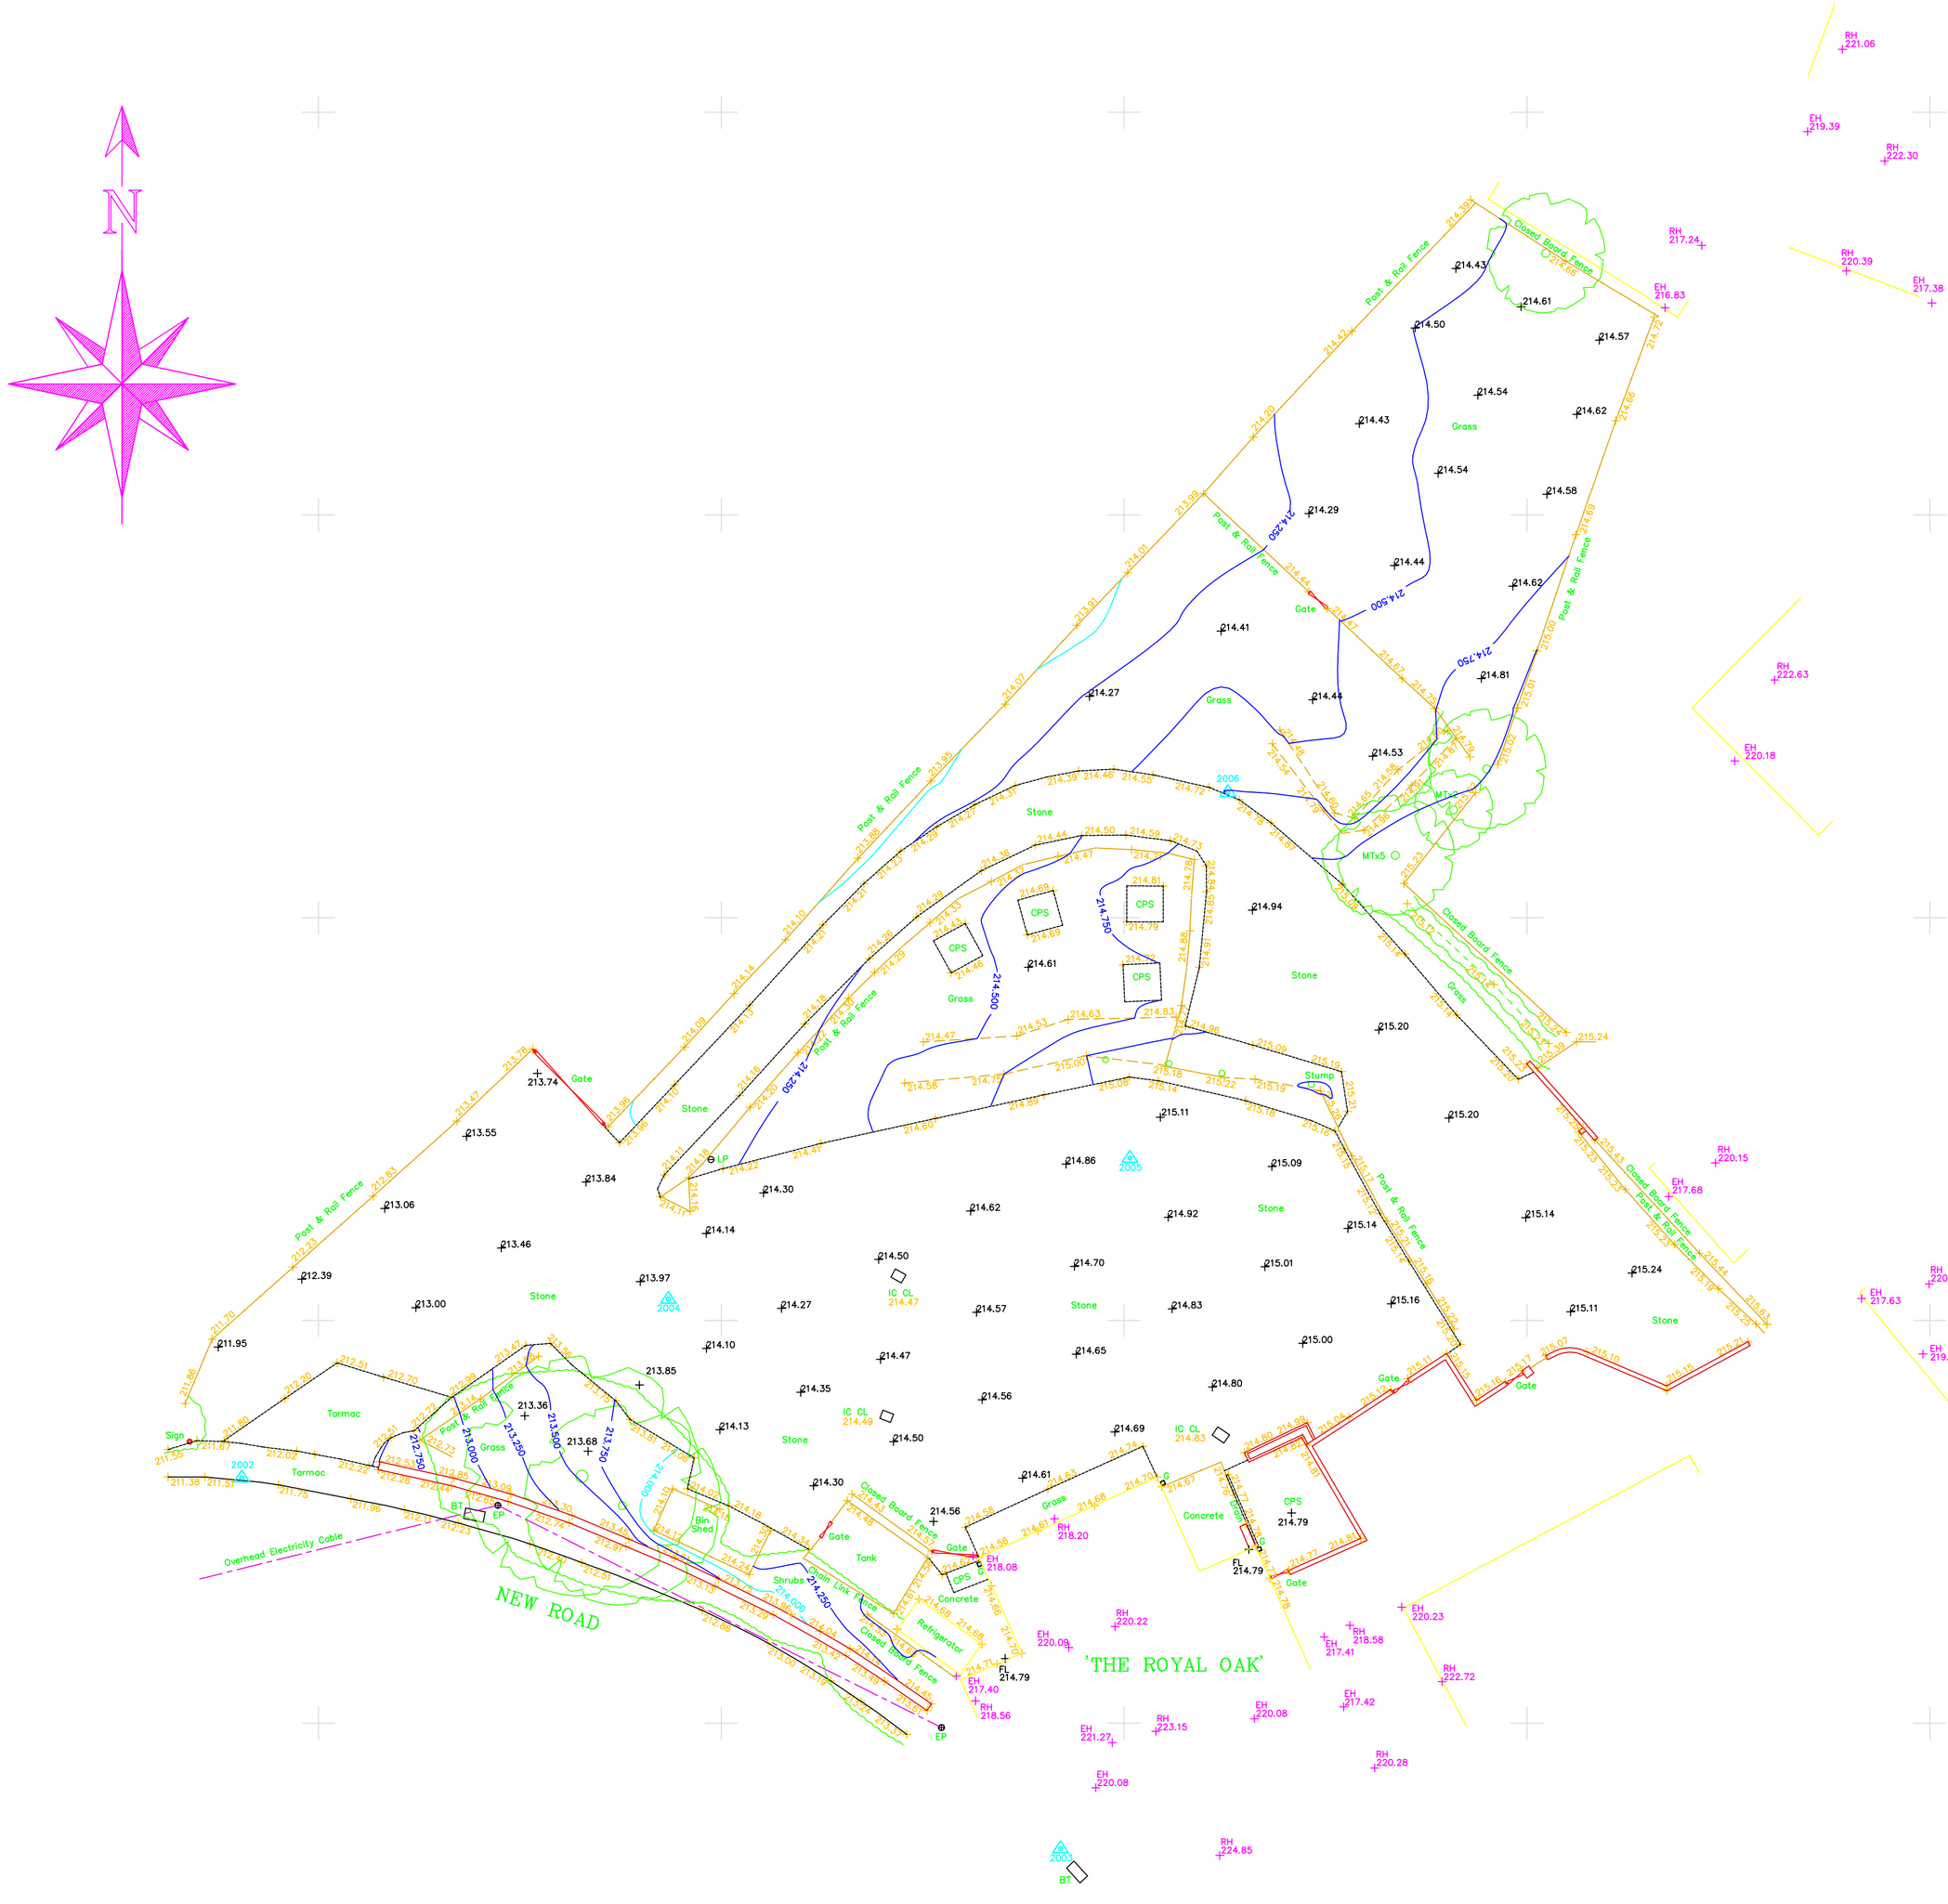

SURVEY CONTROL STATIONS			
STN	EASTING	NORTHING	HEIGHT
2001	397250. 138	343626. 970	207. 130
2002	397316. 194	343652. 186	211. 660
2003	397356. 844	343633. 772	213. 869
2004	397337. 373	343661. 064	213. 980
2005	397360. 288	343668. 068	214. 985
2006	397365. 150	343686. 229	214. 760

LEGEND

CONTROL STATIONS
MANHOLE — MH CL 31.20
BUSH
TREE
DROP KERB
TOP BANK
EMBANKMENT
BOTTOM BANK
OVERHEAD ELECTRICITY LINE
OVERHEAD TELEPHONE LINE
FOOTPATH
FENCE
HEDGE
FOLIAGE
DITCH
VERGE
EXISTING BUILDING
MAIN CONTOUR 50.00
CONTOUR 49.50
SW SEWER
FW SEWER

AV	Air Valve
BH	Borehole
BD	Bollard
BM	Bench Mark
BS	Bus Stop
BT	BT Inspection Chamber
BL	Bed Level
CATV	Cable TV Cover
CL	Cover Level
C/L	Chain Link Fence
CP	Catch Pit
CPS	Concrete Paving Slab
ECB	Electricity Control Box
EH	Building Eaves Level
ER	Earthing Rod
FB	Flower Bed
FH	Fire Hydrant
FL	Floor Level
GH	Greenhouse
GP	Gate Post
GR	Grate
GV	Gas Valve
G	Gully
IC	Inspection Chamber
IL	Invert Level
KO	Kerb Outlet
JB	Junction Box
LP	Lamp Post
MH	Man Hole
MK	Marker Post
MS	Mile Stone Marker
NP	Street Name Plate
O/H	Overhead
P	Post
PB	Post Box
PI	Pole
PM	Parking Meter
P/R	Post & Rail Fence
P/W	Post & Wire Fence
PYL	Electricity Pylon
RE	Rodding Eye
RH	Building Ridge Level
RSJ	Reinforced Steel Joist
R/W	Retaining Wall
RWP	Rainwater Pipe
SC	Stop Cock
SL	Soffit Level
SP	Sign Post
ST	Stop Tap
SV	Stop Valve
SY	Stay Wire
TCB	Telephone Call Box
TH	Trial Hole
TL	Threshold Level
TOW	Top of Wall Level
TP	Topograph Pole
UFL	Upper Floor Level
WM	Water Meter
WL	Water Level
VH	Building Valley Level

Disclaimer

Man Entry to sewers has not been undertaken. Depths, Pipesizes etc are measured from the ground. All sewers and inverts to be checked prior to any works commencing on site. Geomatic Surveys Limited are not resposible for manholes, services, information not surveyed which may have an impact on site development.
Boundaries shown are physical and may not represent legally conveyed ownership

REV	DATE	DESCRIPTION	BY	APP.

Sheet Layout

Sheet 1

Survey Information

The Survey is related to Ordnance Survey National Grid and Datum, using GPS.

Geomatic Surveys Ltd

LAND SURVEYORS AND CONSULTING ENGINEERS
Bank House, The paddock
Wilmslow Road
Handforth
Cheshire
SK9 3HQ
Tel/Fax:- 01625 521405
Email: info@geomaticsurveys.co.uk
Web: www.geomaticsurveys.co.uk

Client

HEWITT & CARR ARCHITECTS

Project Title

'THE ROYAL OAK'
DILHORNE
STOKE ON TRENT

Drawing Title

TOPOGRAPHICAL SURVEY

Drawn: MRW	Checked: IRH	Surveyed Date: 17/11/2022
Date: 21/11/2022	Scale: 1:200 @ A1	Sheet No.: SHEET 1 OF 1
Drg. No.: 02913		Rev:

Copyright © Geomatic Surveys Limited 2022