1:200

4m 0 4m 8m 12m 16m 20m

Copyright of this drawing is vested in the Architect and it must not be copied or reproduced without consent. Figured dimensions only are to be taken from this drawing. All contractors must visit the site and be responsible for taking and checking all dimensions relative to their work. Hewitt&Carr Architects Ltd are to be advised of any variation between drawings and site conditions.
CLIENTS ARE ADVISED TO CLARIFY DIMENSIONS WITH THE ARCHITECT PRIOR TO SETTING OUT AND NOT TO SCALE FROM THE DRAWING

Rev.	Drawn	Comments	Date

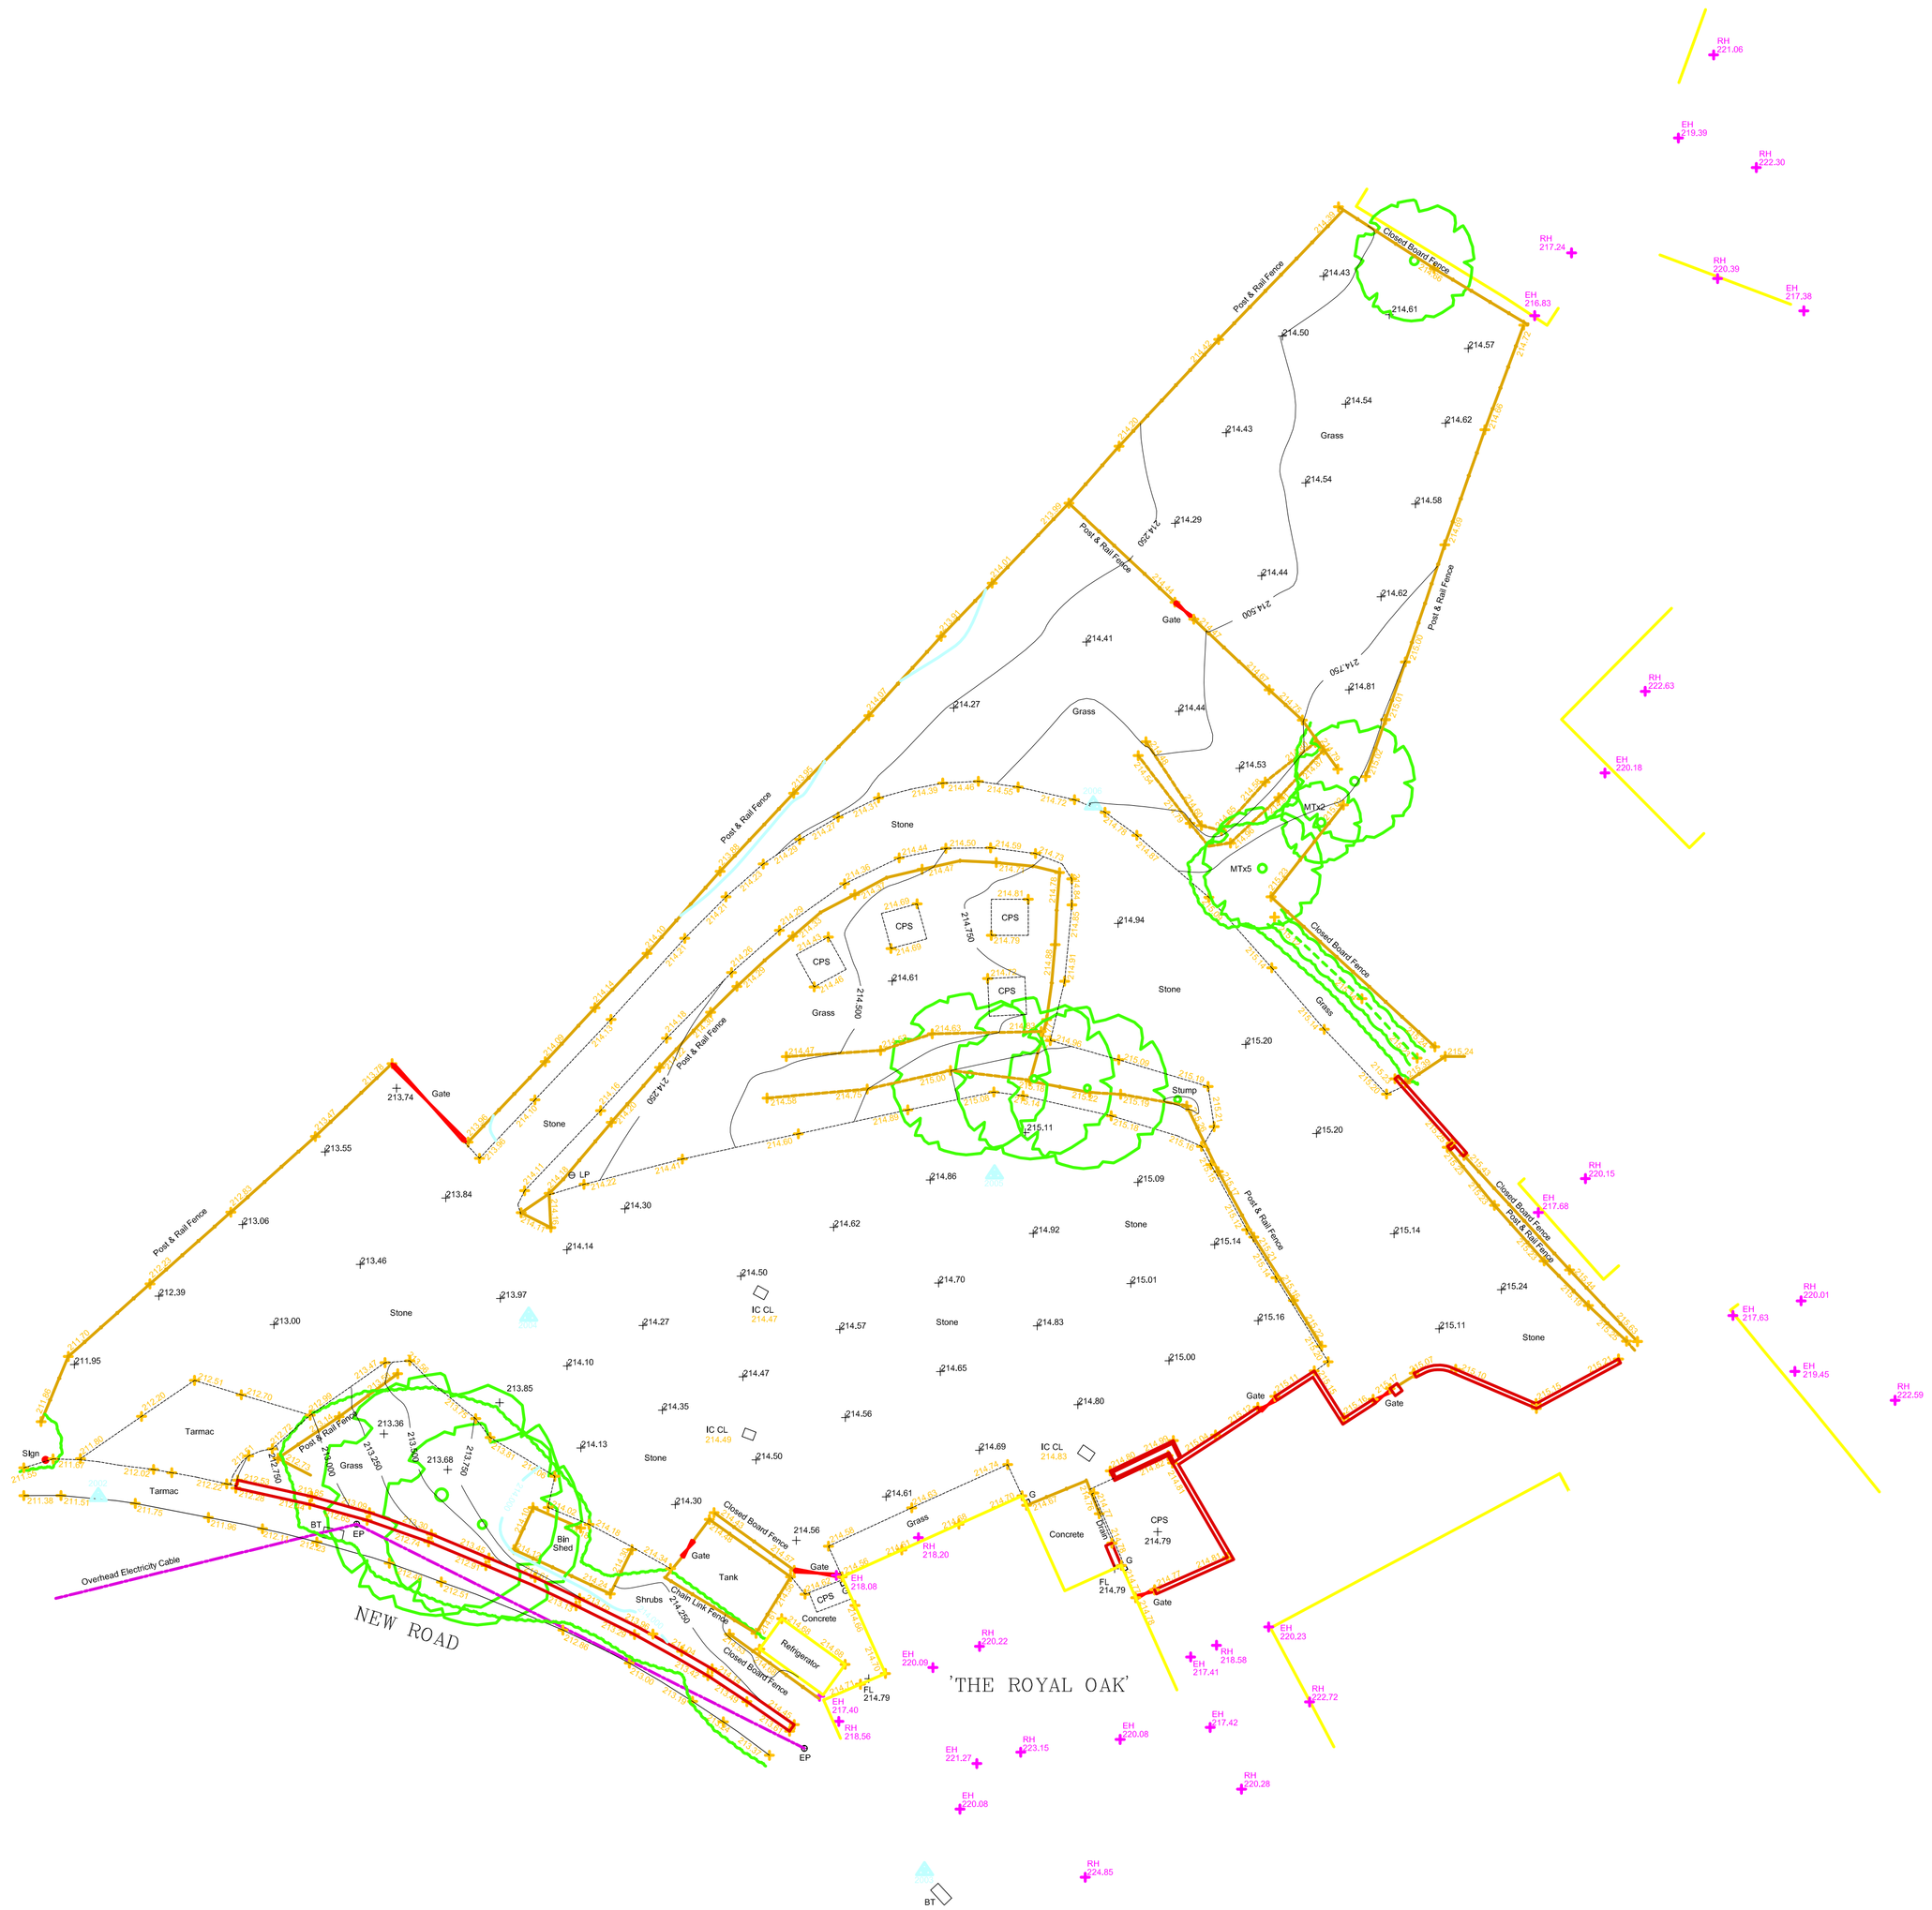

Site Plan 1:200

Hewitt&Carr Architects
A: DaisyBank House | 17-19 Leek Road | Cheadle | ST10 1JE
T: 01538 756888
E: enquiries@hcarchitects.co.uk
W: www.hcarchitects.co.uk

Client
Mr A Cunningham

Project
Proposed holiday lodges on land adjacent The Royal Oak, Dilhorne

Title
Existing Site Plan

SCHEME

Status
Scheme

Date August 2023

Scale @A1 1:200

Drawn BVC

Checked

Project No 01287

Drawing No. AL(0)03

Rev

File: Ref: N:\REF