PROPOSED ELEVATIONS.

PROPOSED OPEN SIDED CAR PORT

DRG No M.B 23/1

PAPER 'A3'

PLANNING REF: SMD/2023/0243

AMMENDED PER SMDC Letter
Ref: 24-7-23 All points addressed.

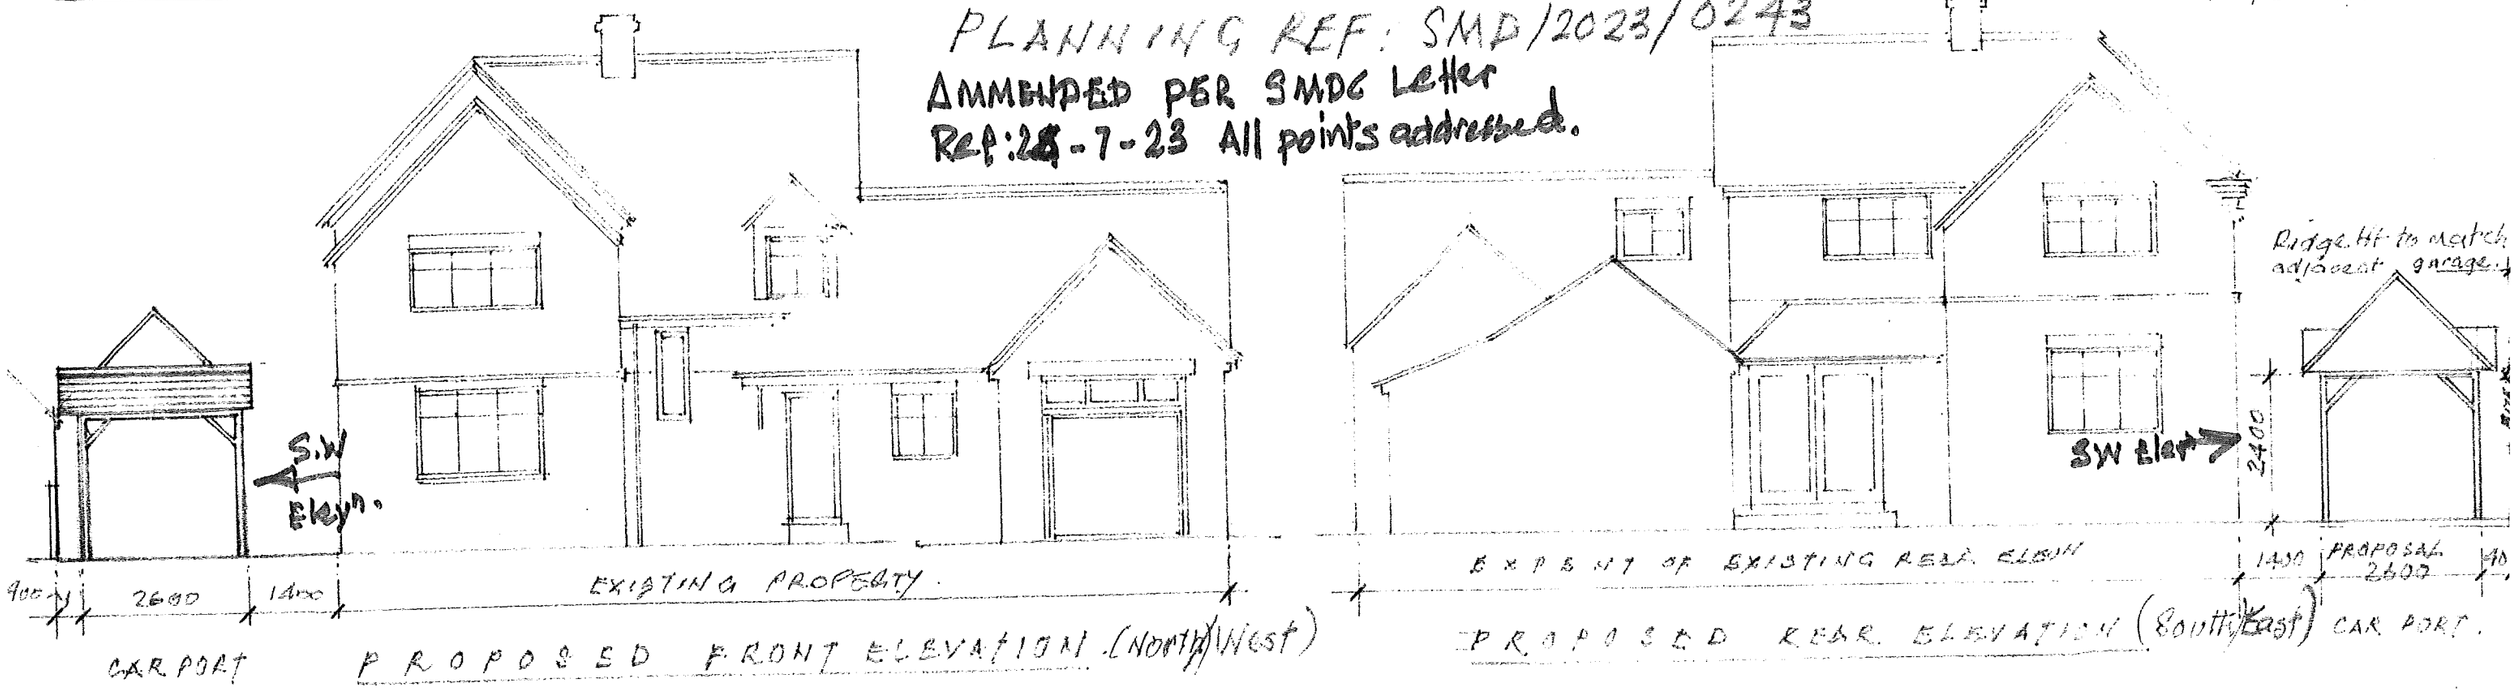

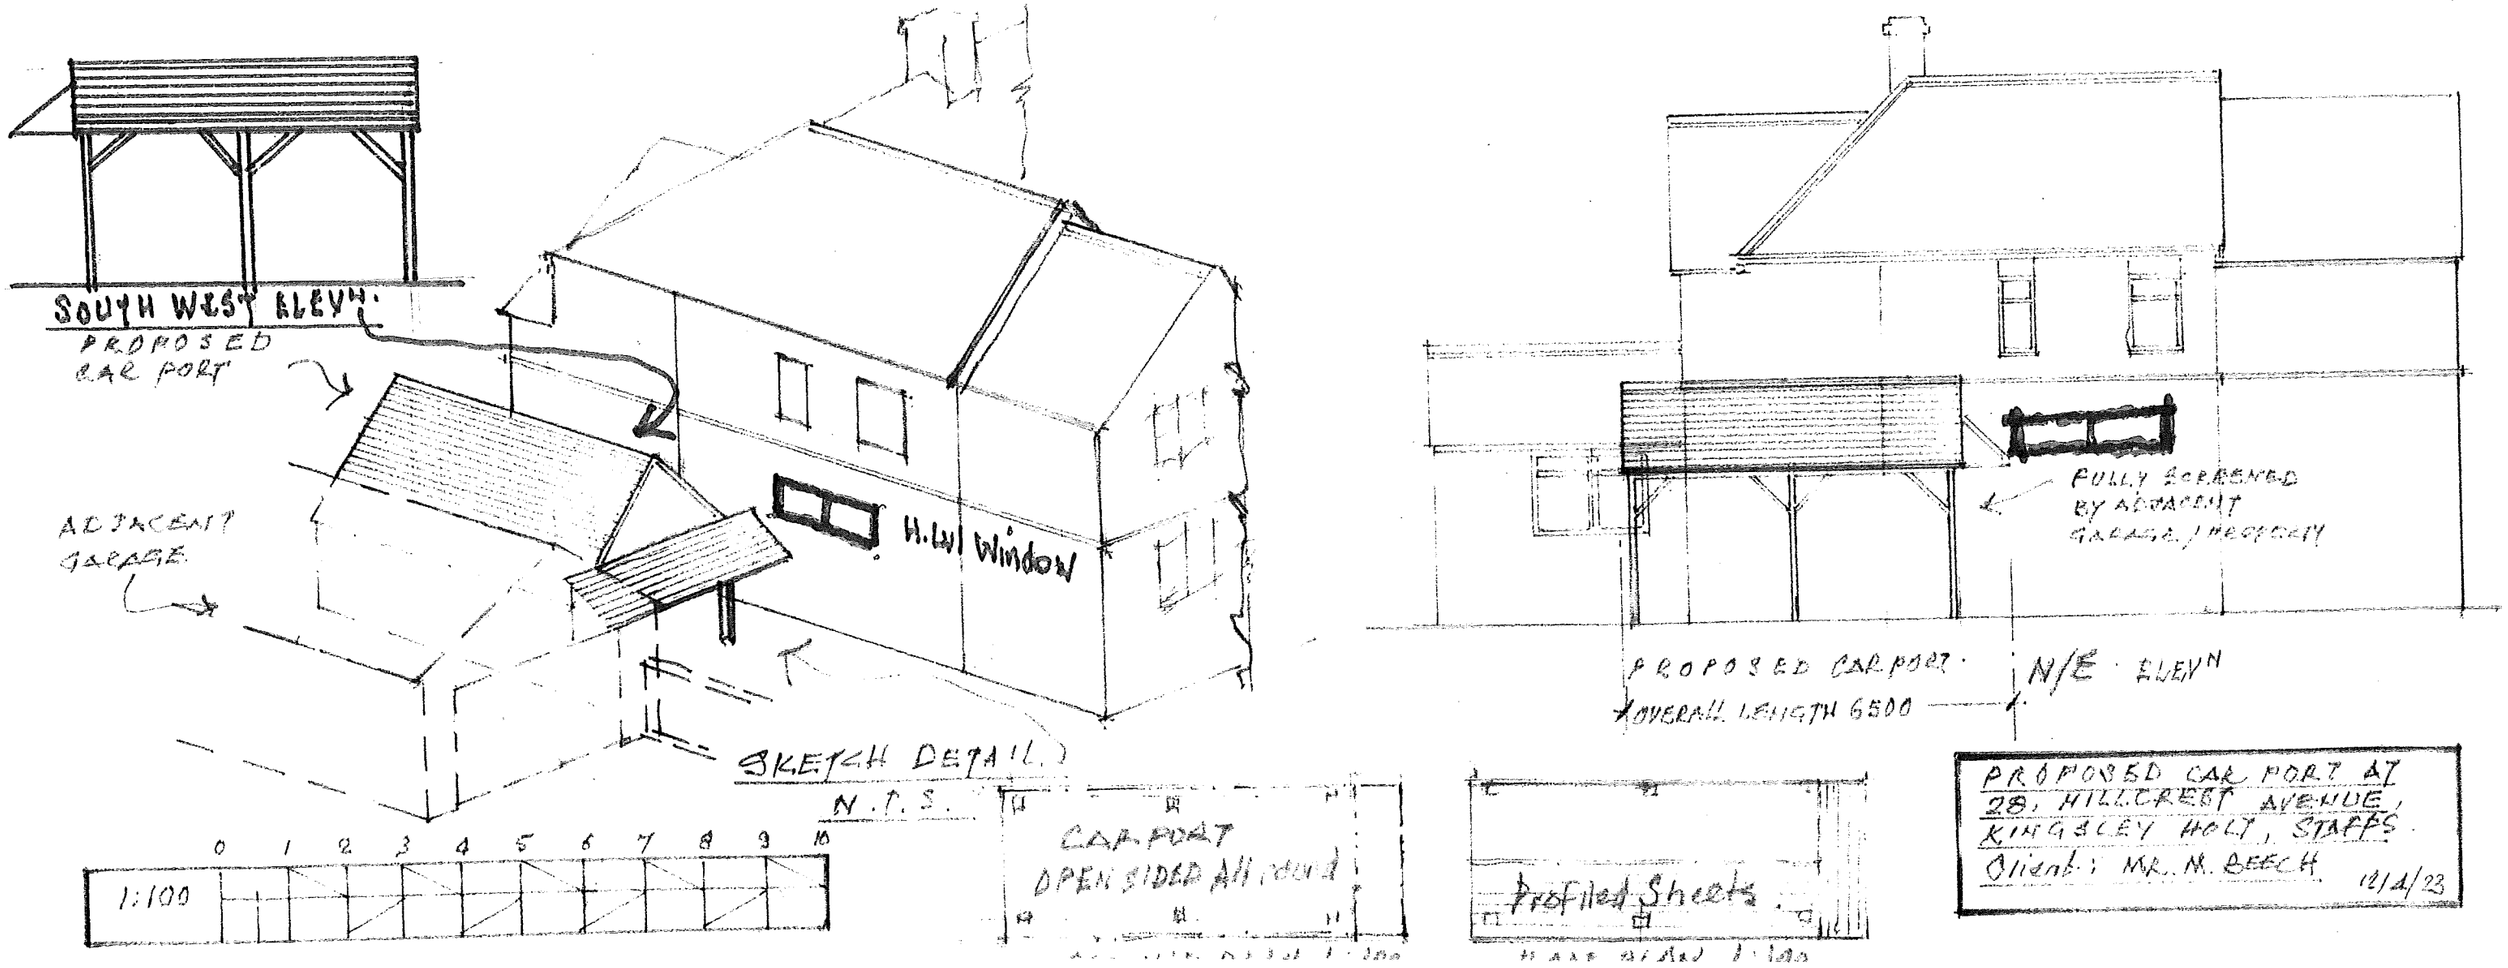

PROPOSED CAR PORT AT
28, HILLCREST AVENUE,
KINGSLEY HOLT, STAFFS.
Client: MR. M. BEECH
12/4/23