

FLOOR 1

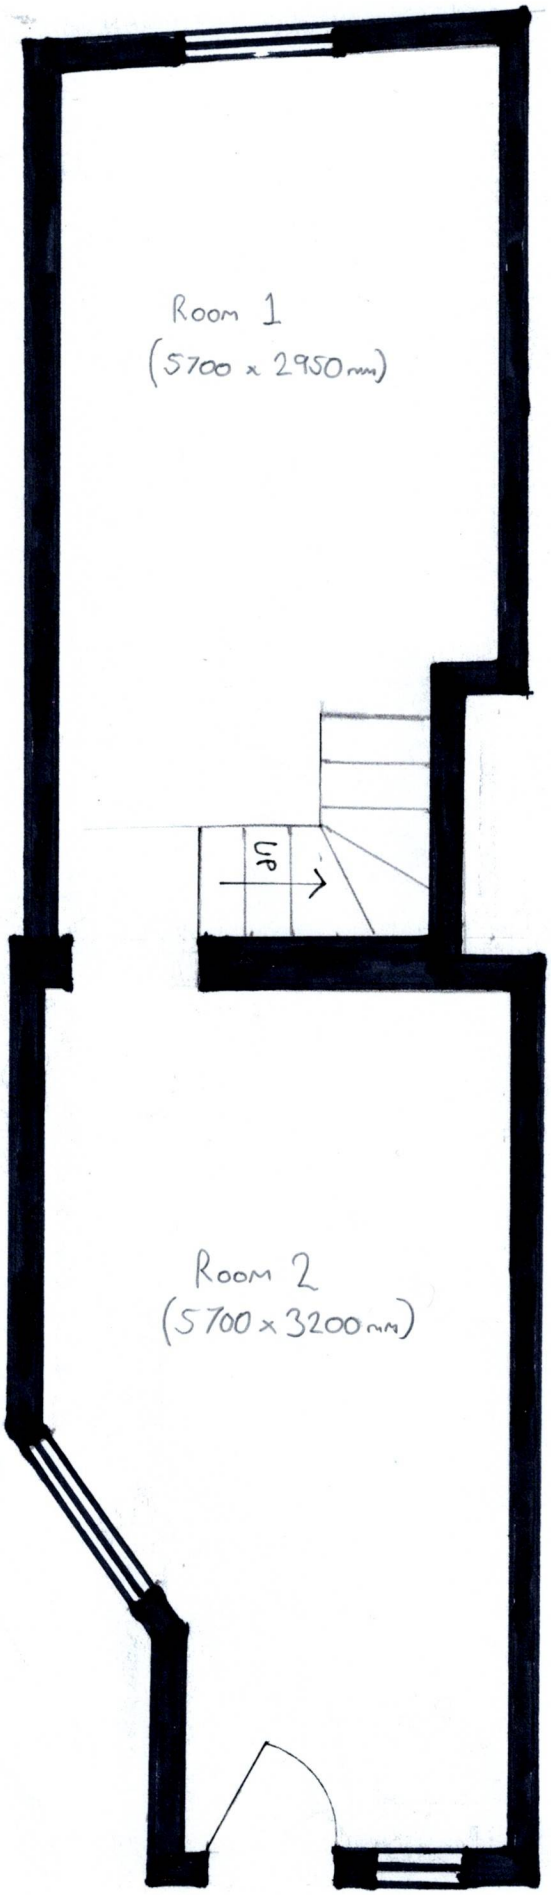

FLOOR 2

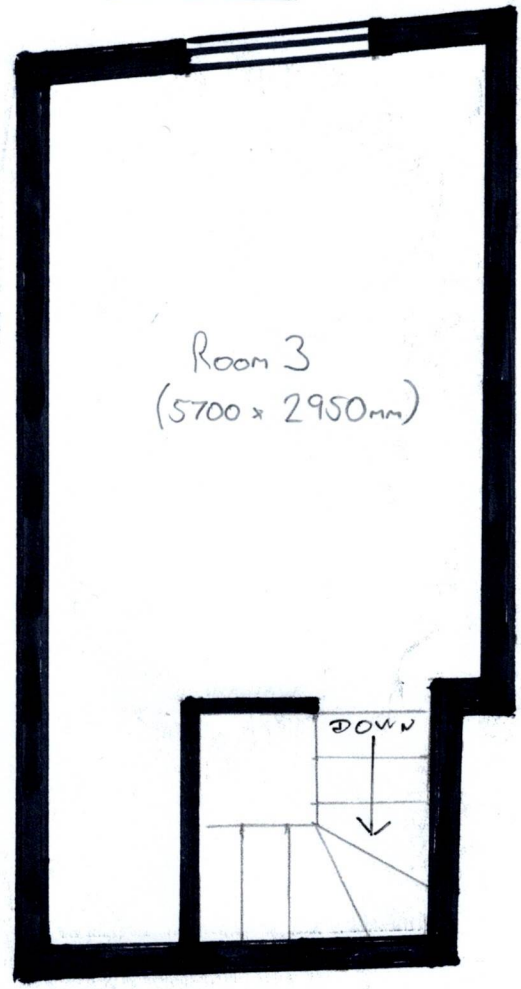

EXISTING LAYOUT

SCALE 1:50