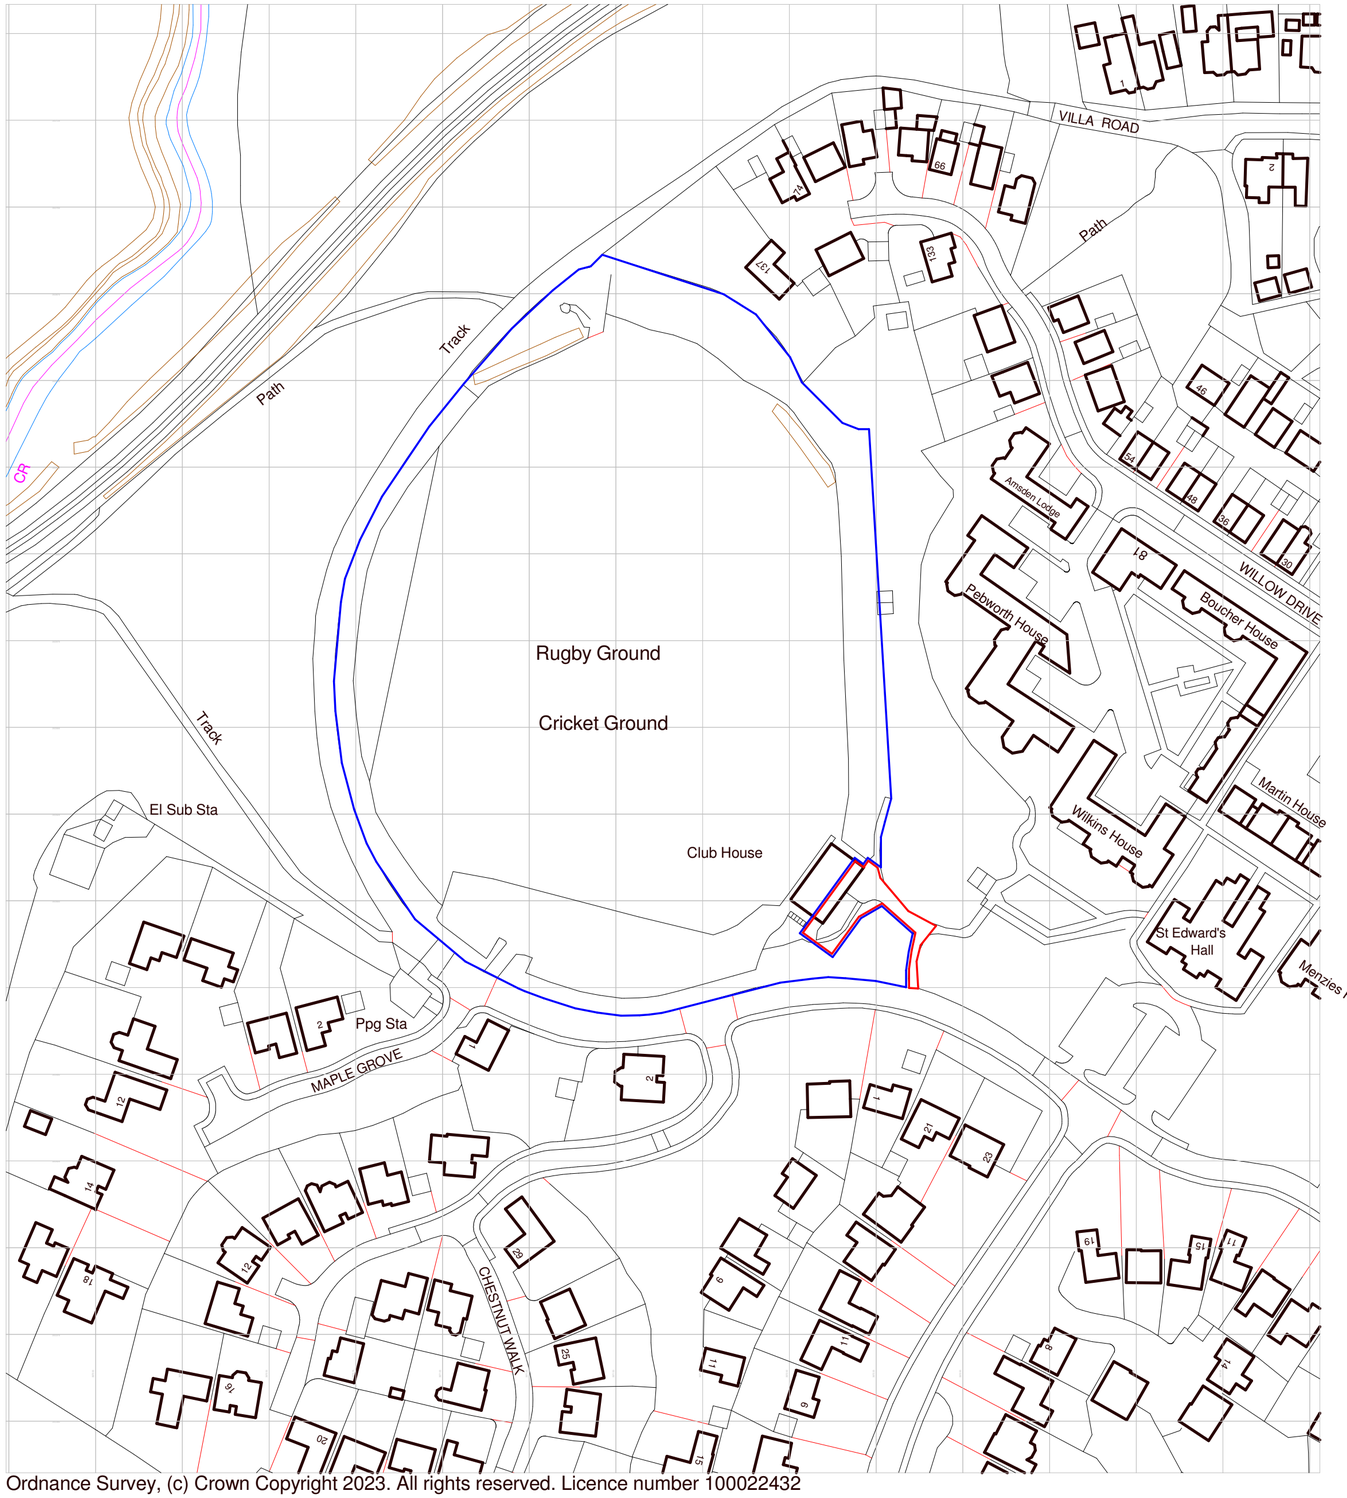

Ordnance Survey, (c) Crown Copyright 2023. All rights reserved. Licence number 100022432



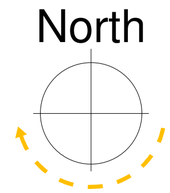

Rev	Date	Drawn	Description

ctd architects

Clerk Bank House
Clerk Bank
LEEK
Staffordshire
ST13 5HE

t : 01538 373477 e : info@ctdarchitects.co.uk
f : 01538 386503 w : www.ctdarchitects.co.uk

ctd architects © 2023

- This drawing is copyright.
- All dimensions to be checked on site before proceeding.
- Contractor must notify the architect of any discrepancies before proceeding.
- Contractor to check/adjust dimensions of new work to suit existing conditions. Do not assume existing structure or details are plumb, square or level.
- All drawings to be read in conjunction with all other consultants drawings and specs.

Leek Rugby Club.

Project
Proposed Extension to Club House
Chesnut Walk, Cheddleton,
Leek, Staffordshire, ST13 7BJ.

Title
Site location plan

Scale	Size	Drawn	Chk'd	Date
1 : 1250	A2	SAT	CH	10/08/2023

Status
PLANNING.

Job No.	Drawing No	Rev.
1442	AL01	