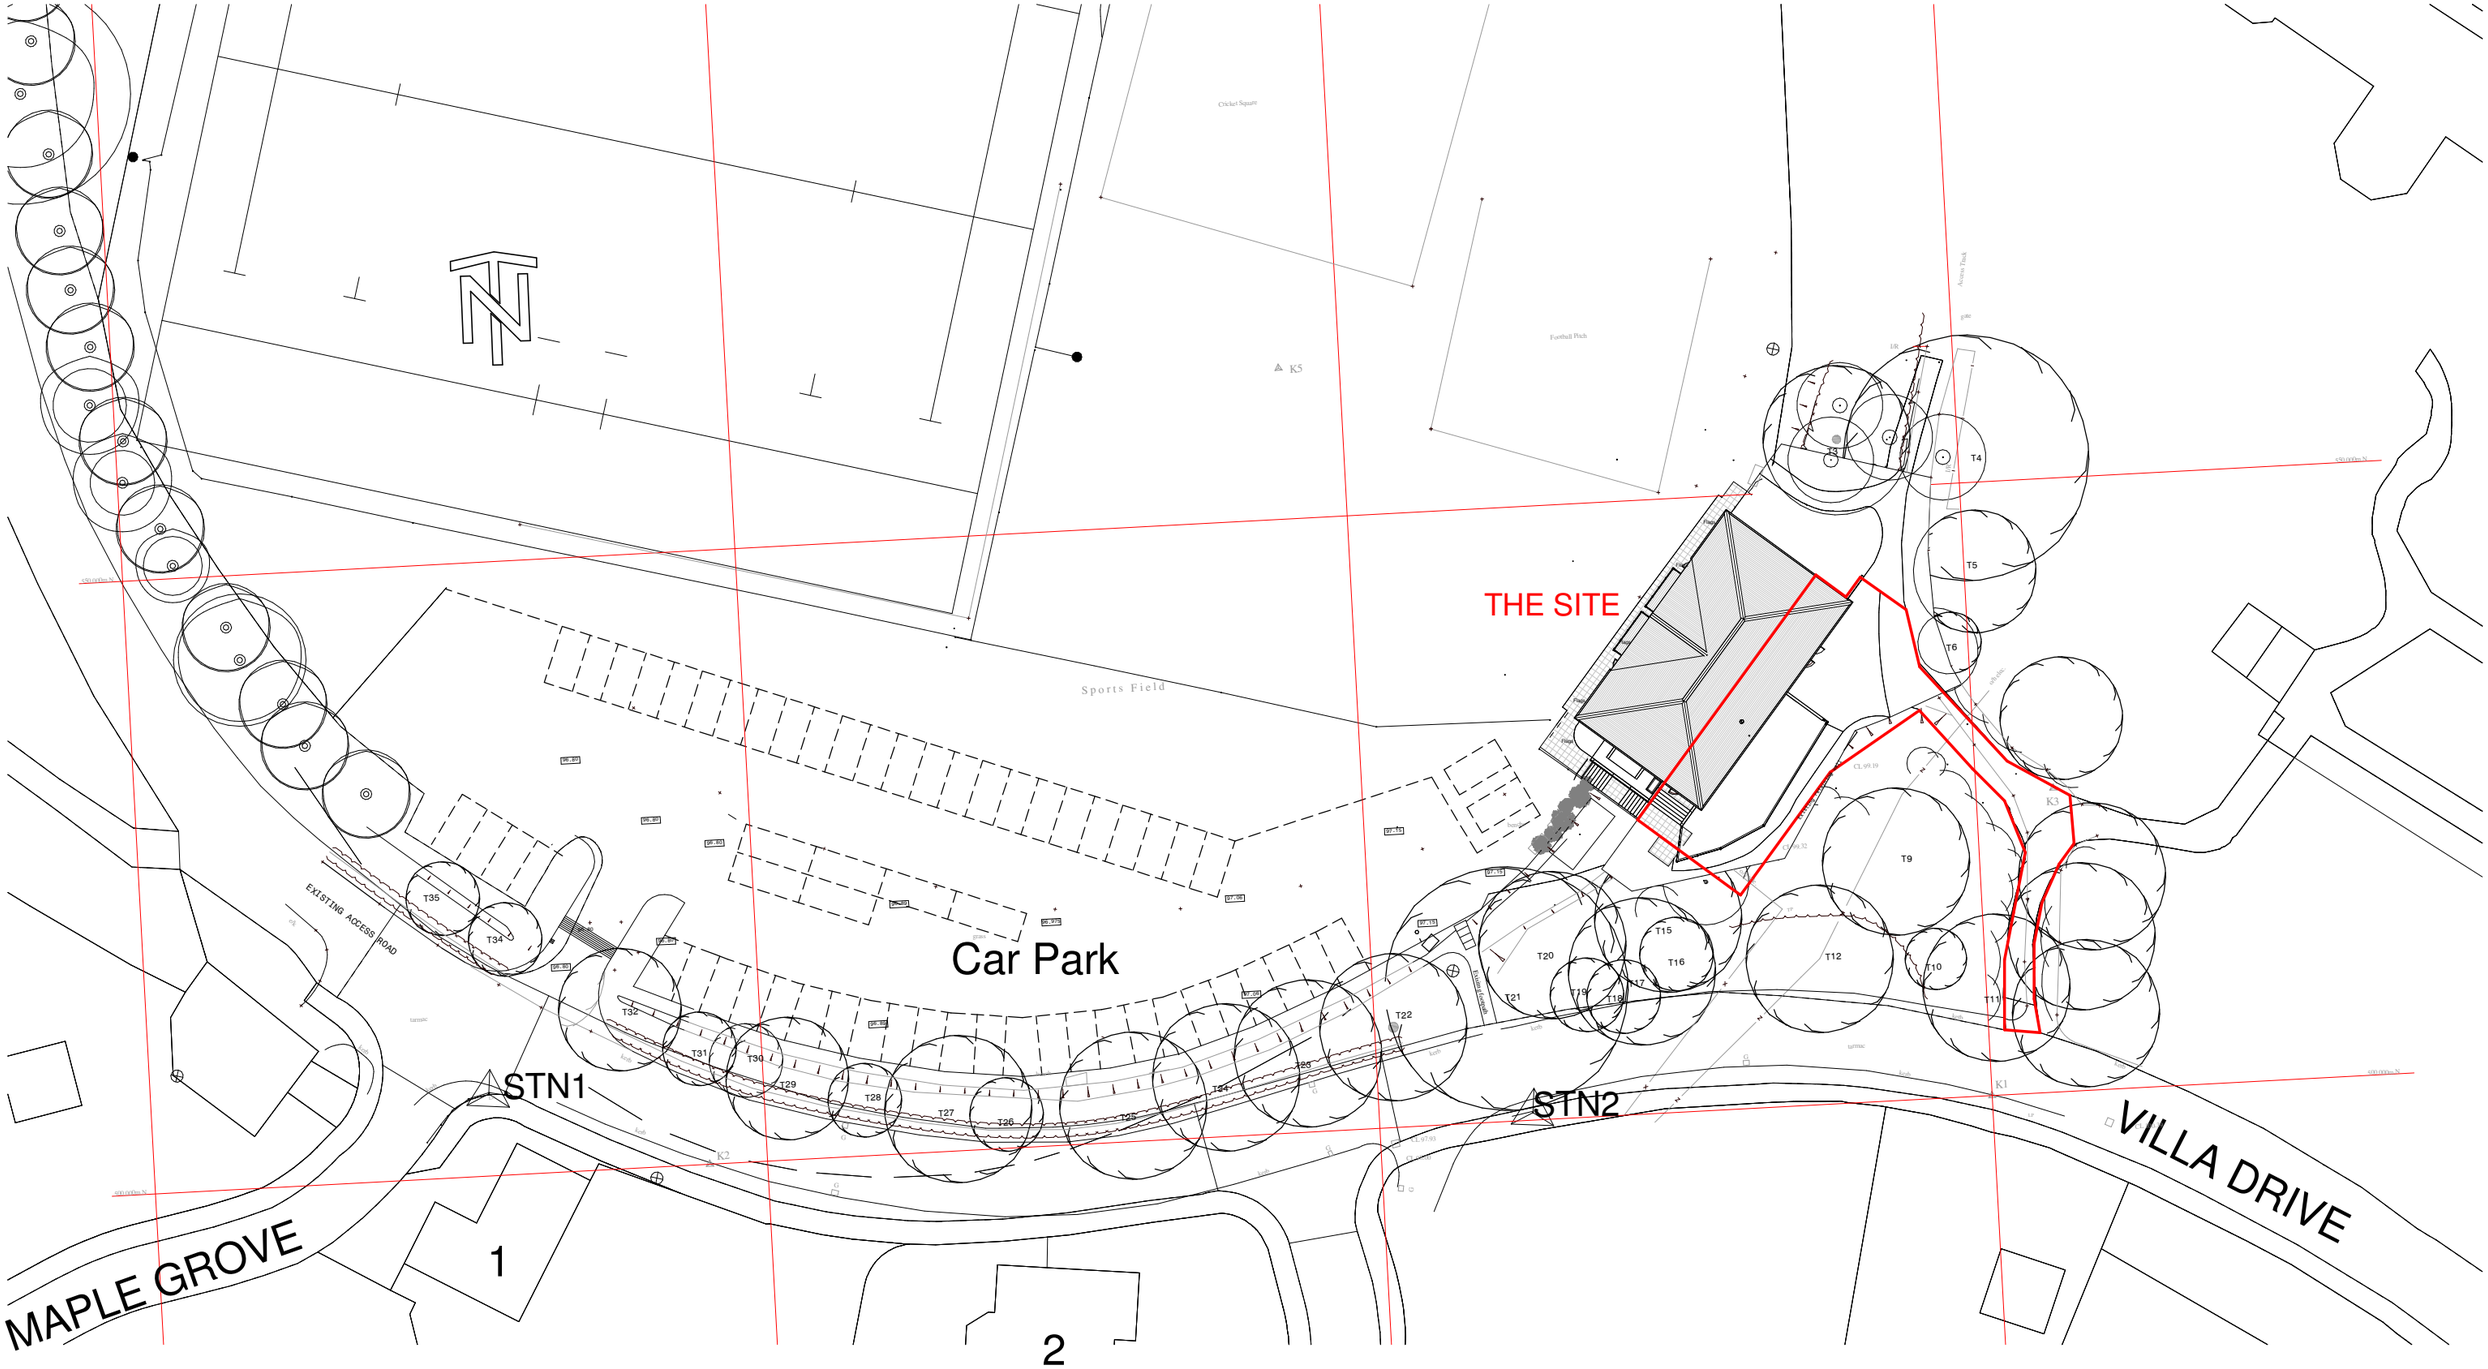

0m 25m 50m

ctd architects
Clerk Bank House
Clerk Bank
LEEK
Staffordshire
ST13 5HE
t : 01538 373477
f : 01538 386503
e : info@ctdarchitects.co.uk
w : www.ctdarchitects.co.uk

ctd architects © 2021
- This drawing is copyright.
- All dimensions to be checked on site before proceeding.
- Contractor must notify the architect of any discrepancies before proceeding.
- Contractor to check/adjust dimensions of new work to suit existing conditions. Do not assume existing structure or details are plumb, square or level.
- All drawings to be read in conjunction with all other consultants drawings and specs.

Rev	Date	Drawn	Description

Client: Leek Rugby Club.

Project: Proposed Extension to Club House
Chestnut Walk, Cheddleton,
Leek, Staffordshire, ST13 7BJ.

Title: Site Block Plan as Existing

Scale	Size	Drawn	Chk'd	Date
1 : 500	A3	SAT	CH	18/04/23

Status: PLANNING

Job No.	Drawing No	Rev.
1442	AL02	