

Copyright
This drawing is the copyright of Brian Mellor Associates and must not be reproduced without their written consent

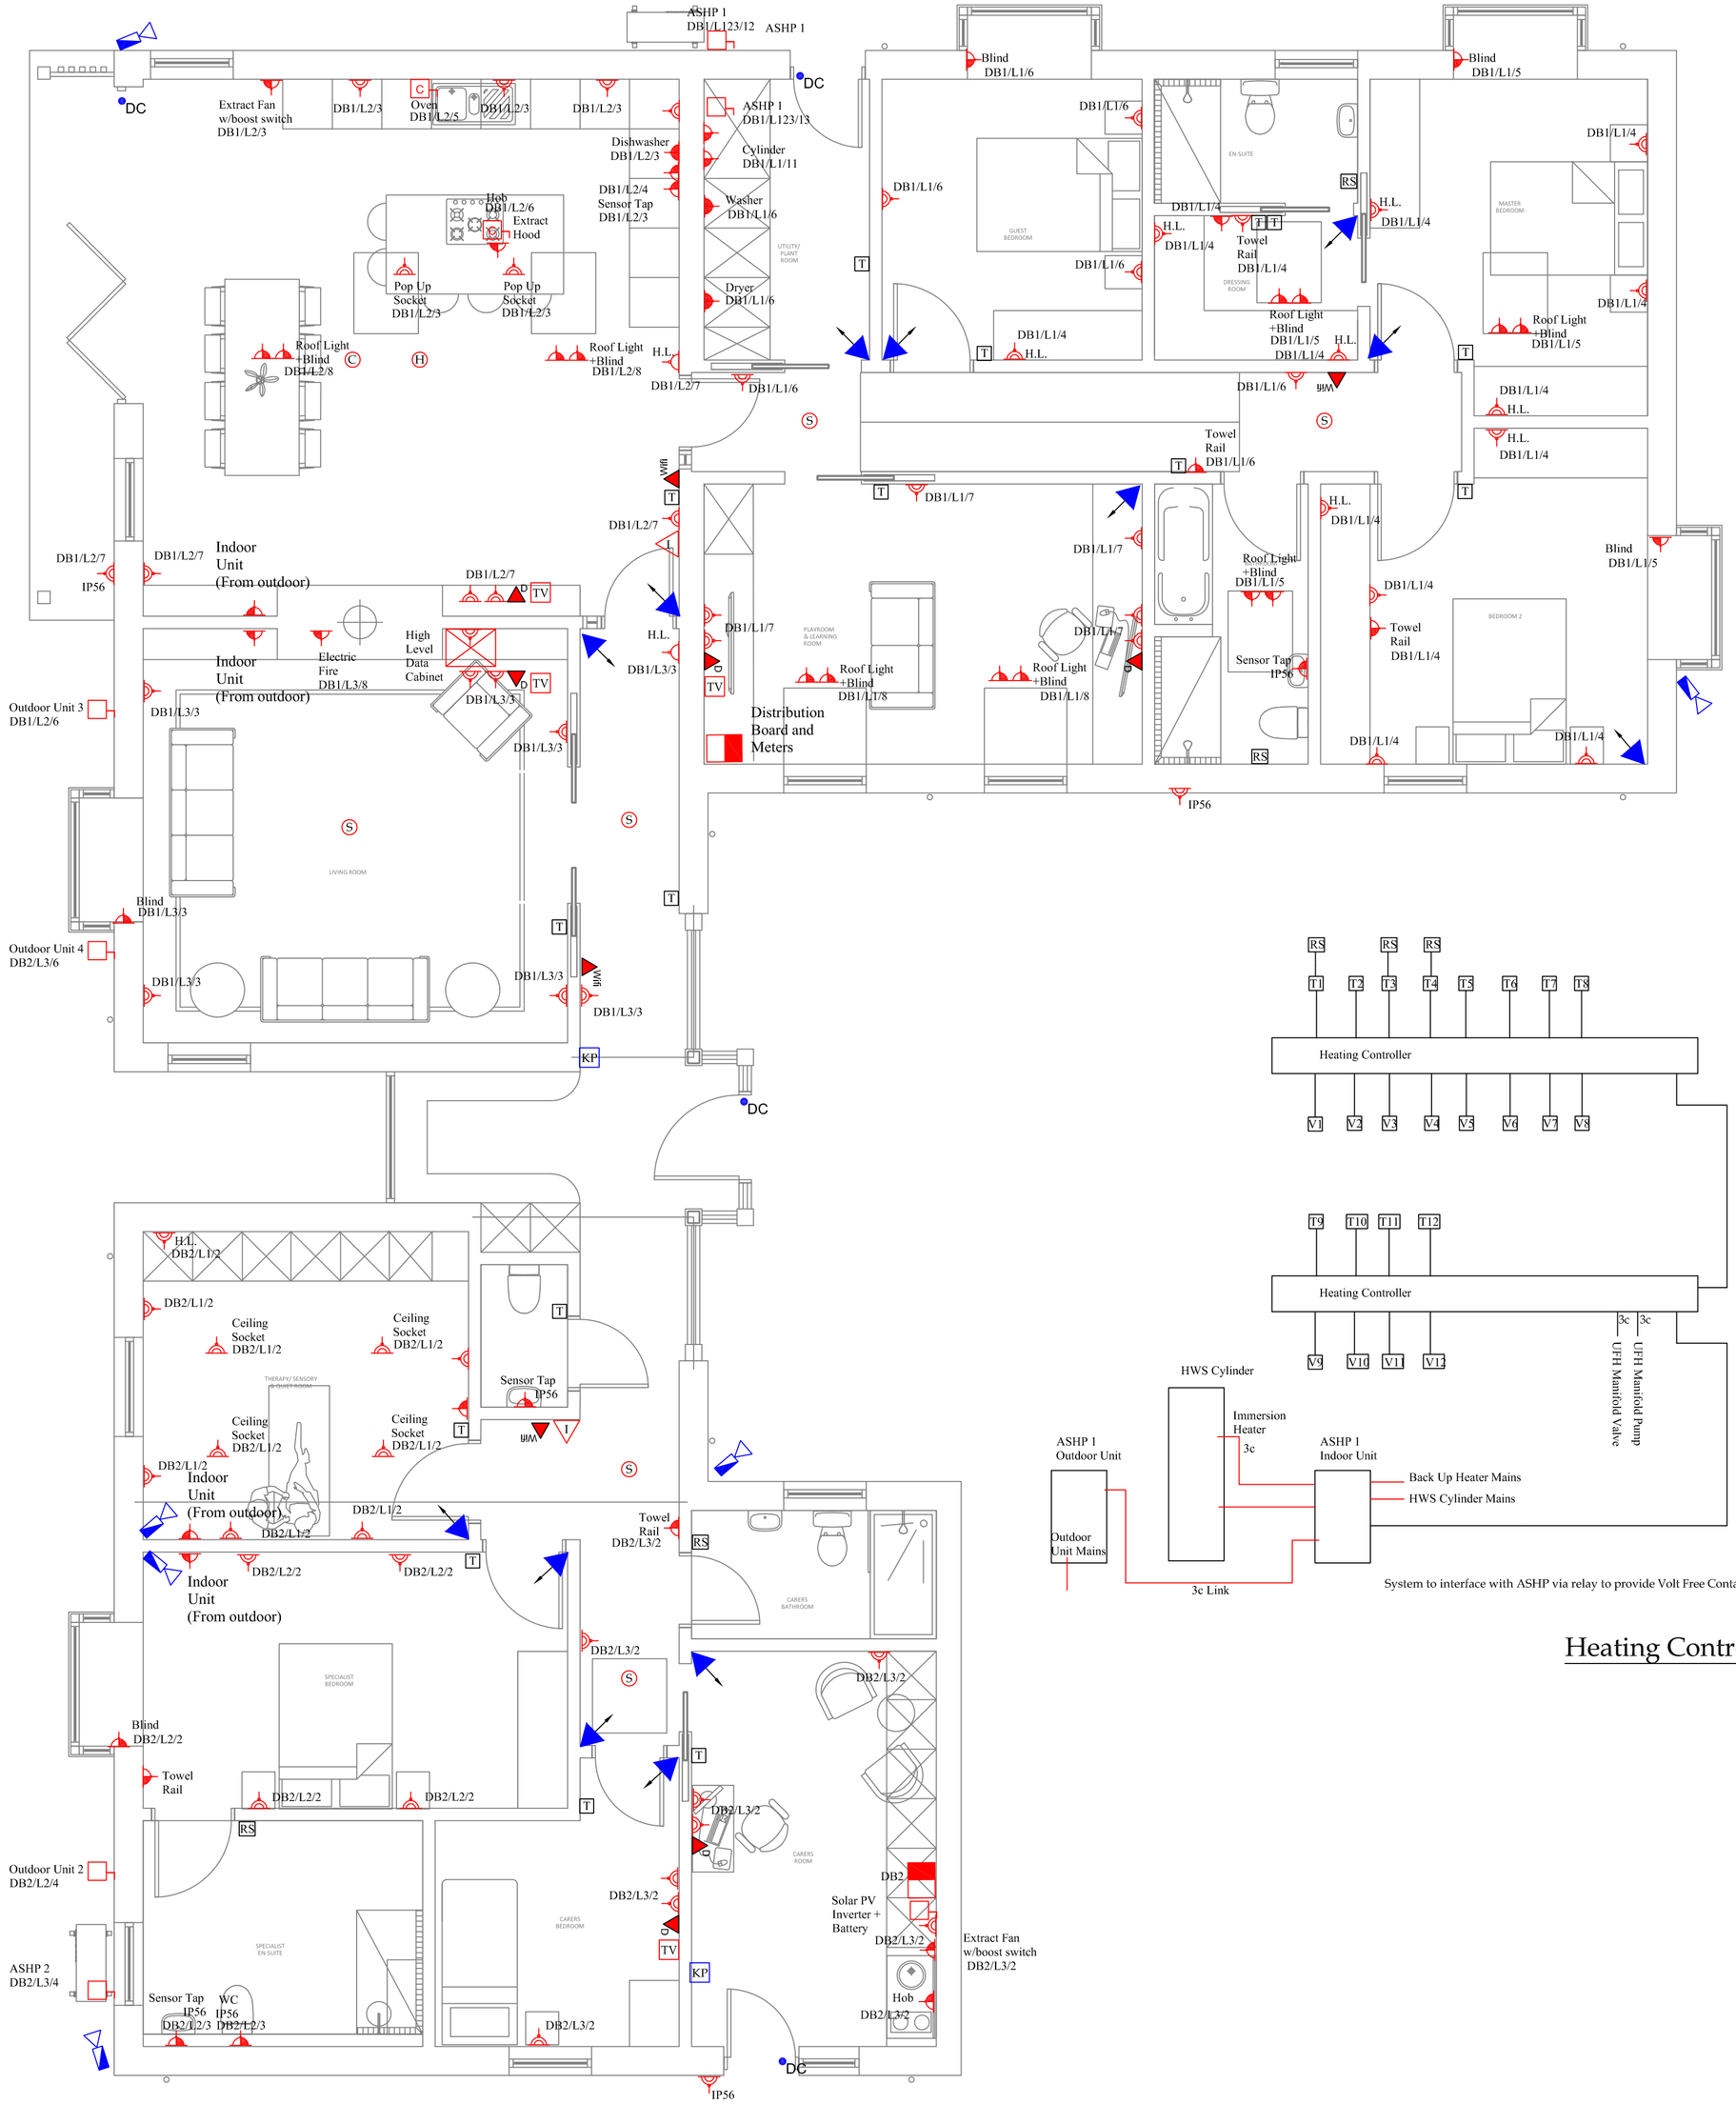

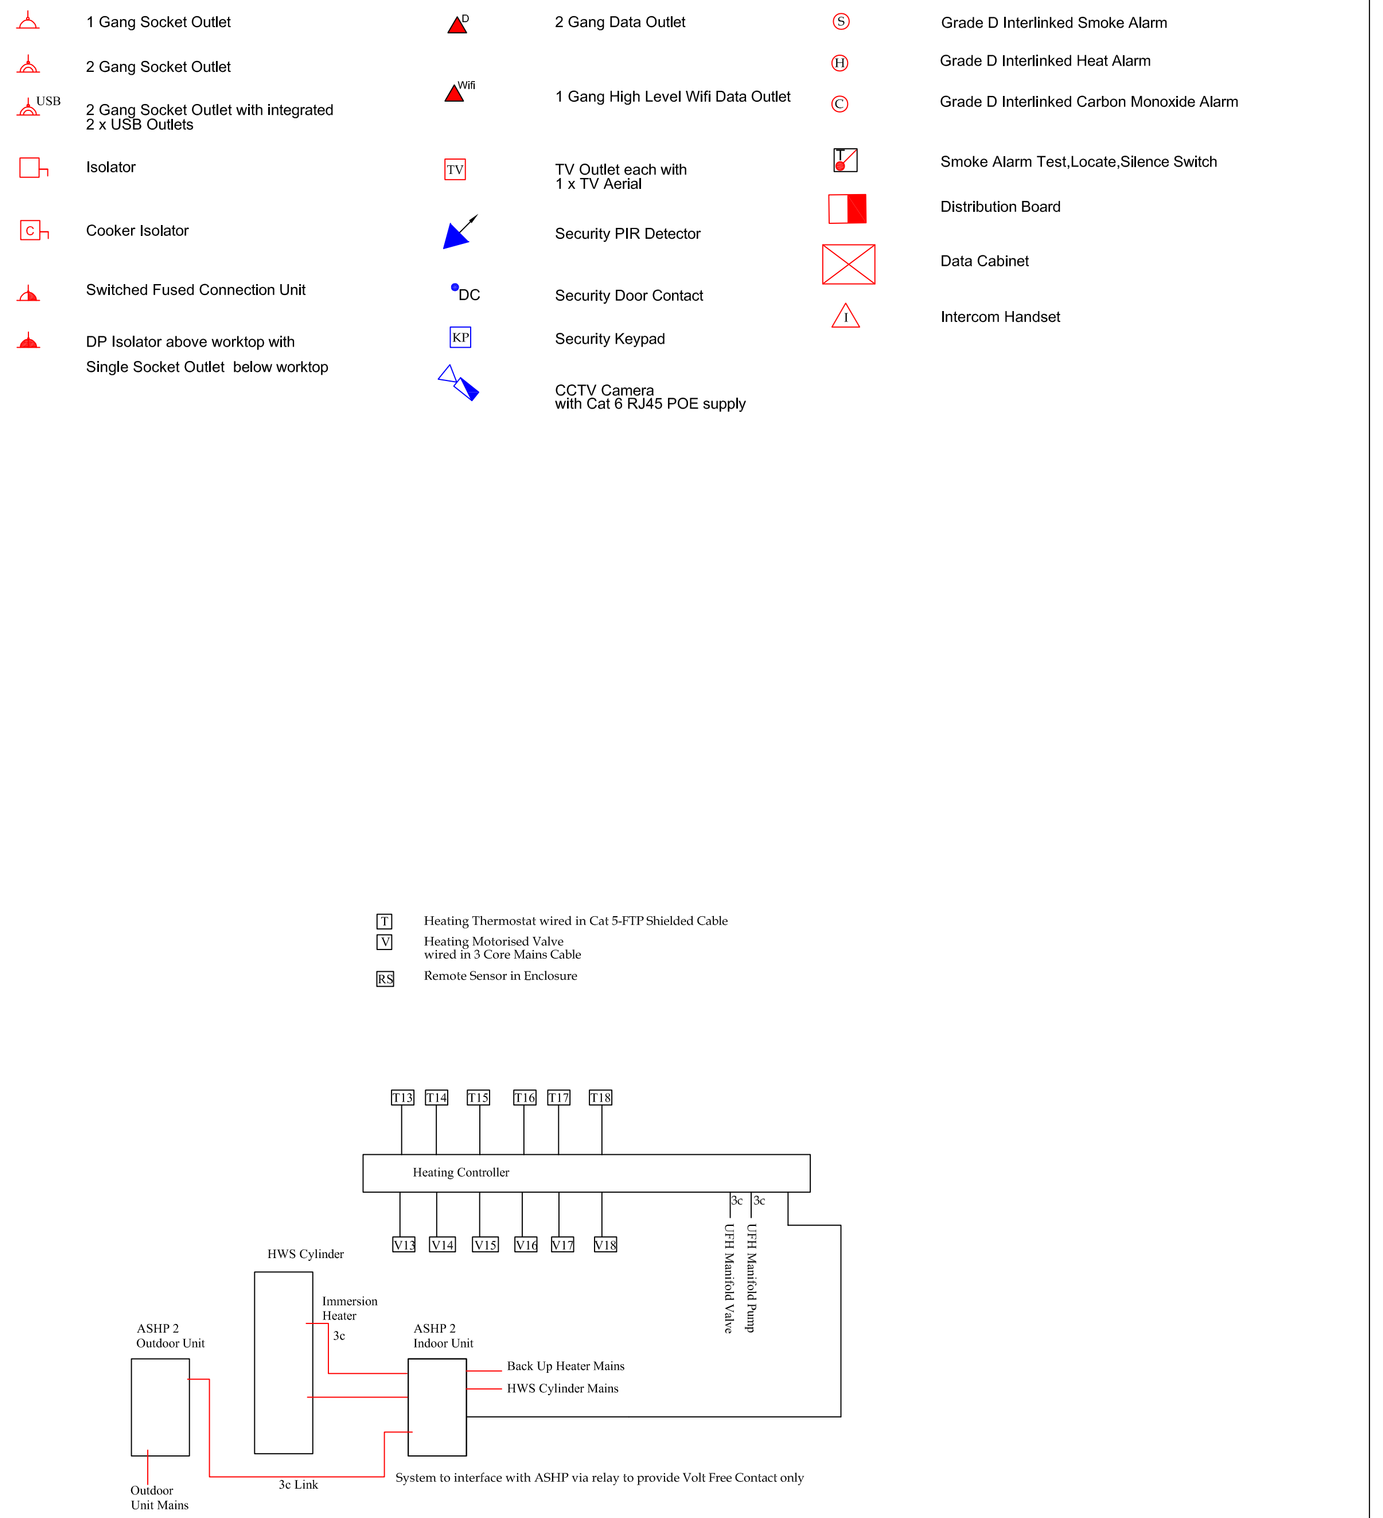

1 Gang Socket Outlet

2 Gang Socket Outlet

2 Gang Socket Outlet with integrated 2 x USB Outlets

Isolator

Cooler Isolator

Switched Fused Connection Unit

DP Isolator above worktop with Single Socket Outlet below worktop

2 Gang Data Outlet

1 Gang High Level Wifi Data Outlet

TV Outlet each with 1 x TV Aerial

Security PIR Detector

Security Door Contact

Security Keypad

CCTV Camera with Cat 6 RJ45 POE supply

Grade D Interlinked Smoke Alarm

Grade D Interlinked Heat Alarm

Grade D Interlinked Carbon Monoxide Alarm

Smoke Alarm Test,Locate,Silence Switch

Distribution Board

Data Cabinet

Intercom Handset

T Heating Thermostat wired in Cat 5-FTP Shielded Cable

V Heating Motorised Valve wired in 3 Core Mains Cable

RS Remote Sensor in Enclosure

Heating Control Schematic N.T.S.

Rev.	Date Issued	Description
P01	08/02/2023	Preliminary Issue
P02	28/03/2023	Draft Tender Issue
P03	02/05/2023	Tender Issue

BMA
Consulting Engineers

2nd Floor
Britannic Building
3 Upperhead Row
Huddersfield
HD1 2JL

Tel; 01484 513973
general@bmellorasc.co.uk
www.bmellorasc.co.uk

Newfold Farm
Sytch Road
Stoke-on-Trent

Proposed Power

Scale	1:50@ A1	Date: - February 2023	Drawing Issue Status:-	Drawing Number:-	Rev
Drawn	CBM	Chkd	Tender	2022-106-E-101	P03