Copyright
THis drawing is the copyright of Brian Mellor Associates and must not be reproduced without their written consent

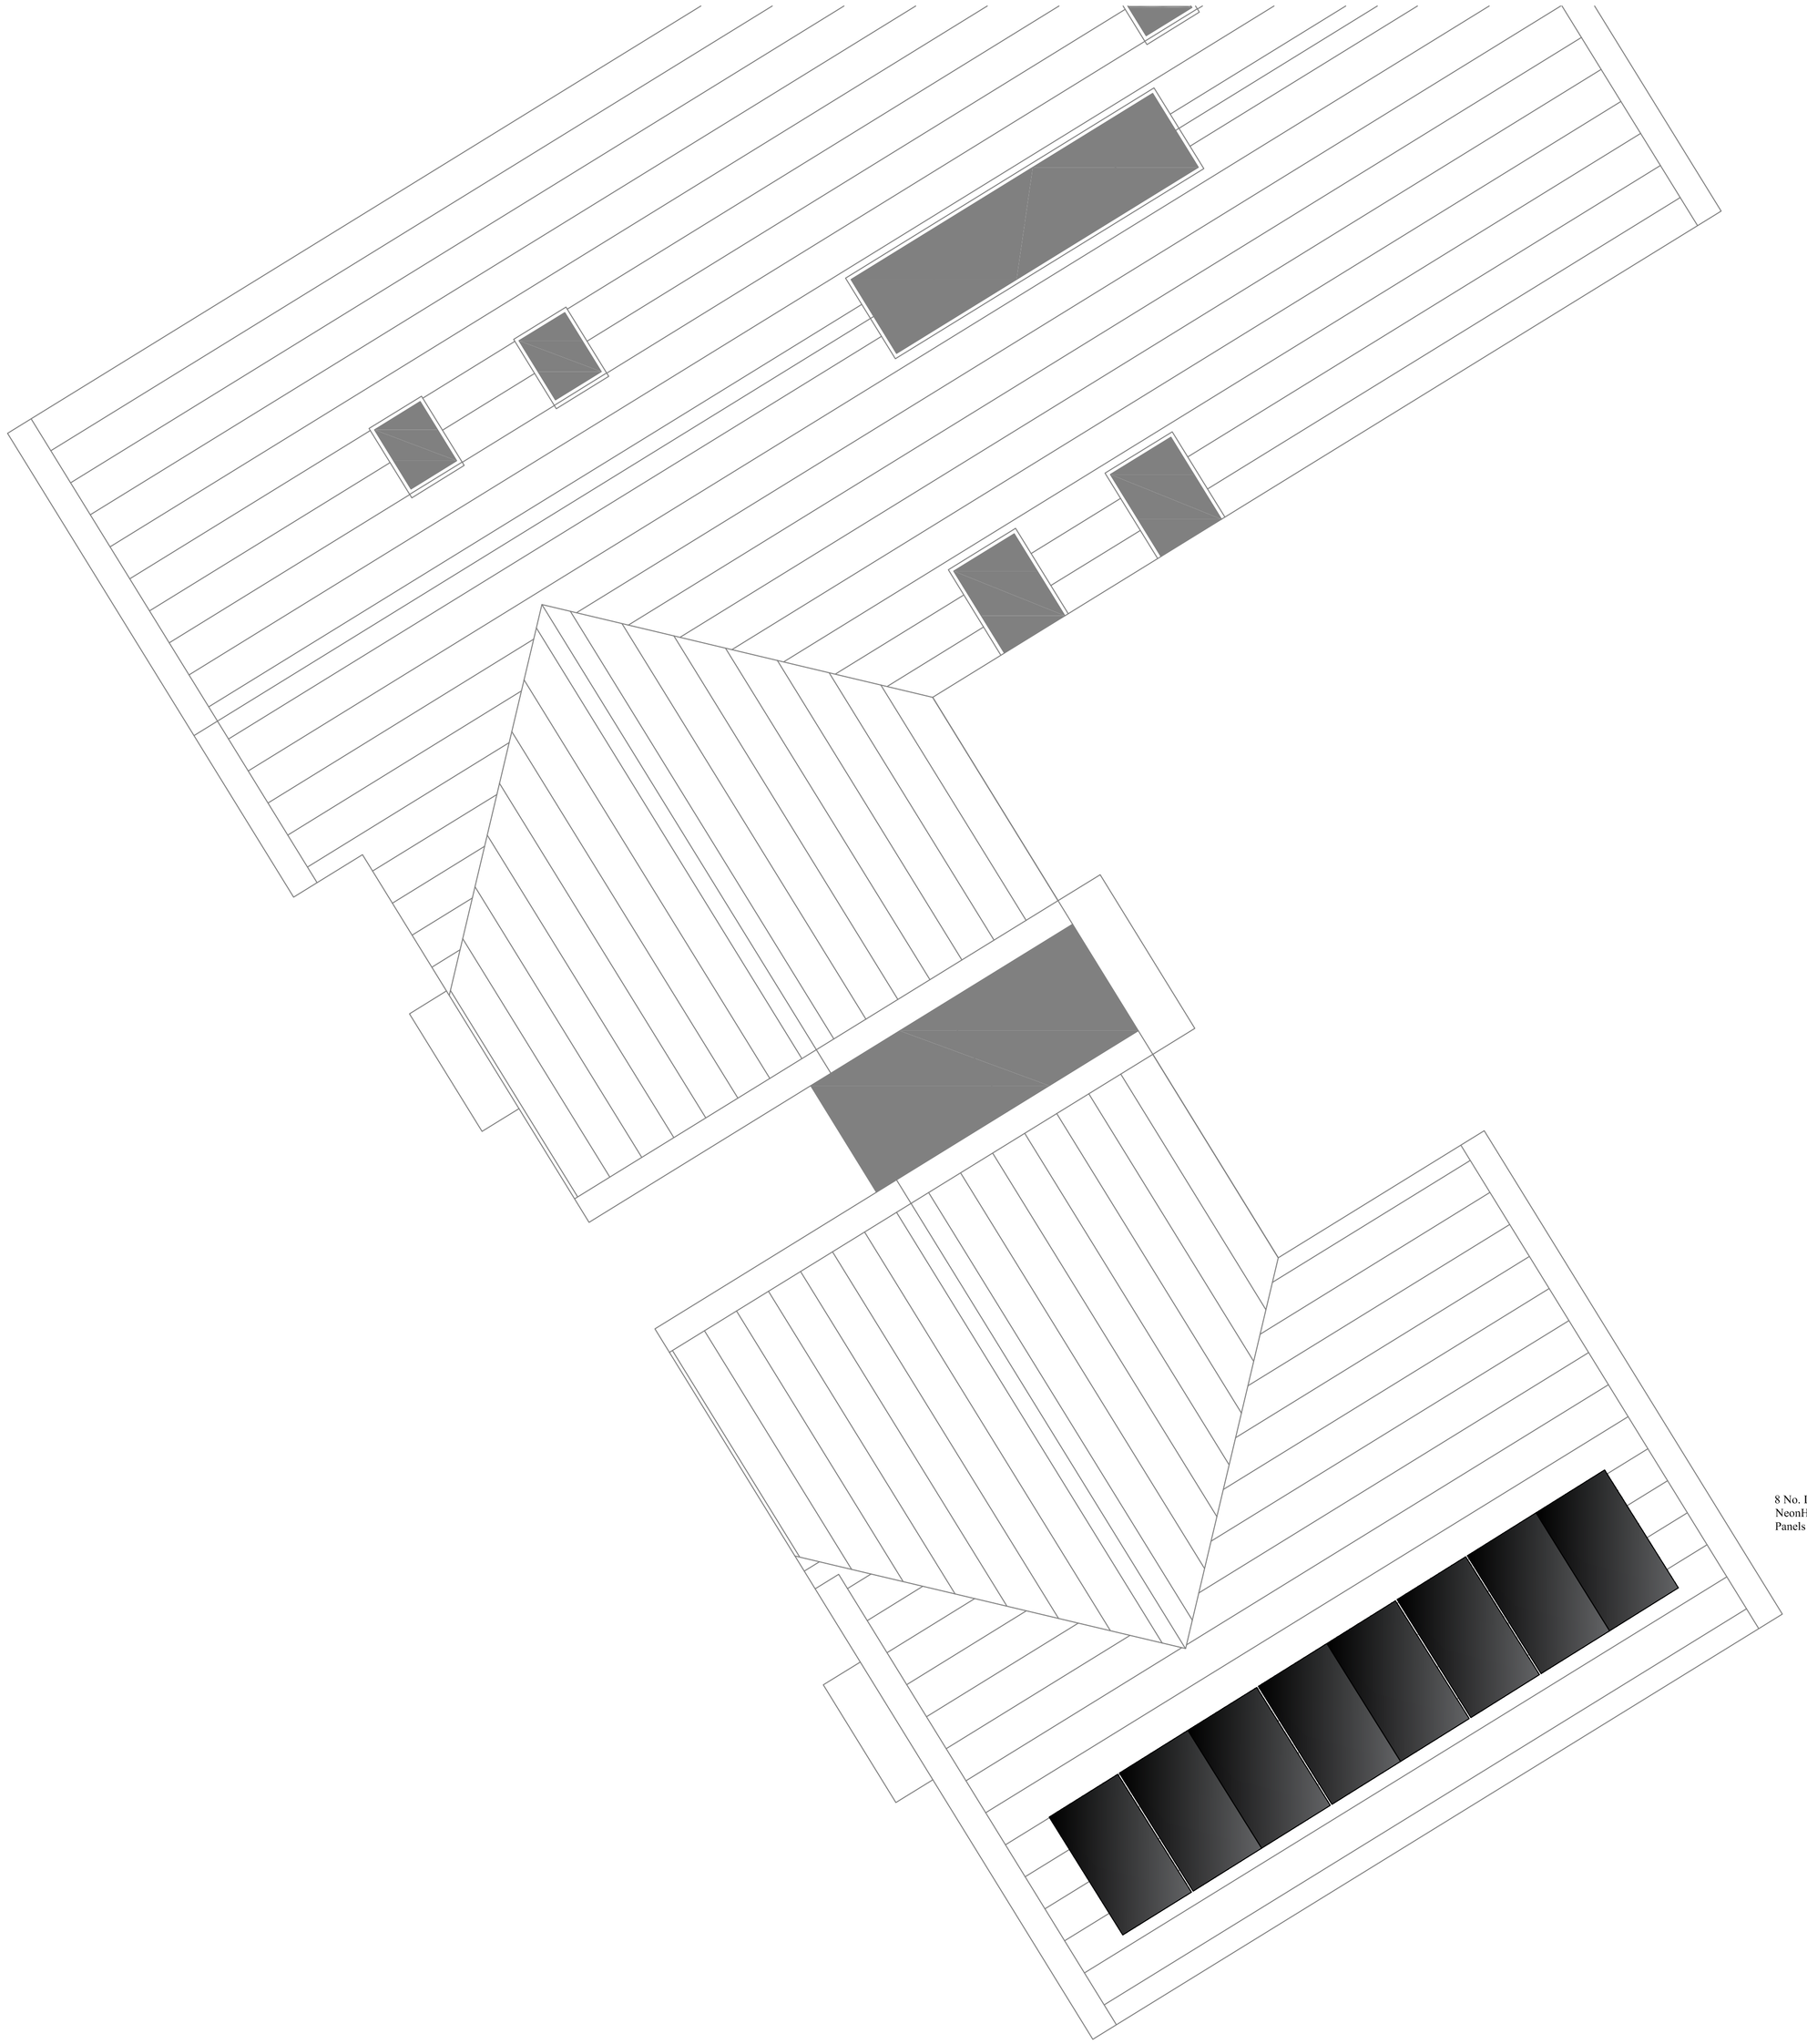

8 No. LG 375W
NeonH All Black Solar
Panels to roof

Rev.	Date Issued	Description
P01	08/02/2023	Preliminary Issue
P02	28/03/2023	Draft Tender Issue
P03	02/05/2023	Tender Issue

BMA
Consulting Engineers

2nd Floor
Britannic Building
3 Upperhead Row
Huddersfield
HD1 2JL

Tel: 01484 513973
general@bmellorasc.co.uk
www.bmellorasc.co.uk

Newfold Farm
Sytch Road
Stoke-on-Trent

Proposed Solar
PV Array

Scale 1:50@ A1	Date: - February 2023	Drawing Issue Status:-	
Drawn CBM	Chkd	Tender	Drawing Number:- 2022-106-E-102 / Rev P03