Copyright
THis drawing is the copyright of Brian Mellor Associates and must not be reproduced without their written consent

'n' g — Light Switch 'n' Shows Number Of Gangs

Two Way Switch

D — Luceco Rotary Dimmer Switch

Pull Cord Light Switch

3P — 3 Pole Fan Isolator with switched + unswitched connection to Room Extract Fan

A — Luceco EFCF60W30 LED Recessed Downlight

B — Wall Light
Include the provisional sum of £100 per luminaire to be chosen by client

C — Pendant Light
Include the provisional sum of £150 per luminaire to be chosen by client

D — Pendant Light
Include the provisional sum of £150 per luminaire to be chosen by client

E — RGBW Recessed Downlight

F — Mirror Light
Include the provisional sum of £100 per luminaire to be chosen by client

G — External Wall Light
Include the provisional sum of £100 per luminaire to be chosen by client

H — External Recessed Downlight
Include the provisional sum of £100 per luminaire to be chosen by client

J — External Wall Light
Include the provisional sum of £70 per luminaire to be chosen by client

3P — 3 Pole Fan Isolator with switched + unswitched connection to Room Extract Fan

S — Shaver Socket Outlet

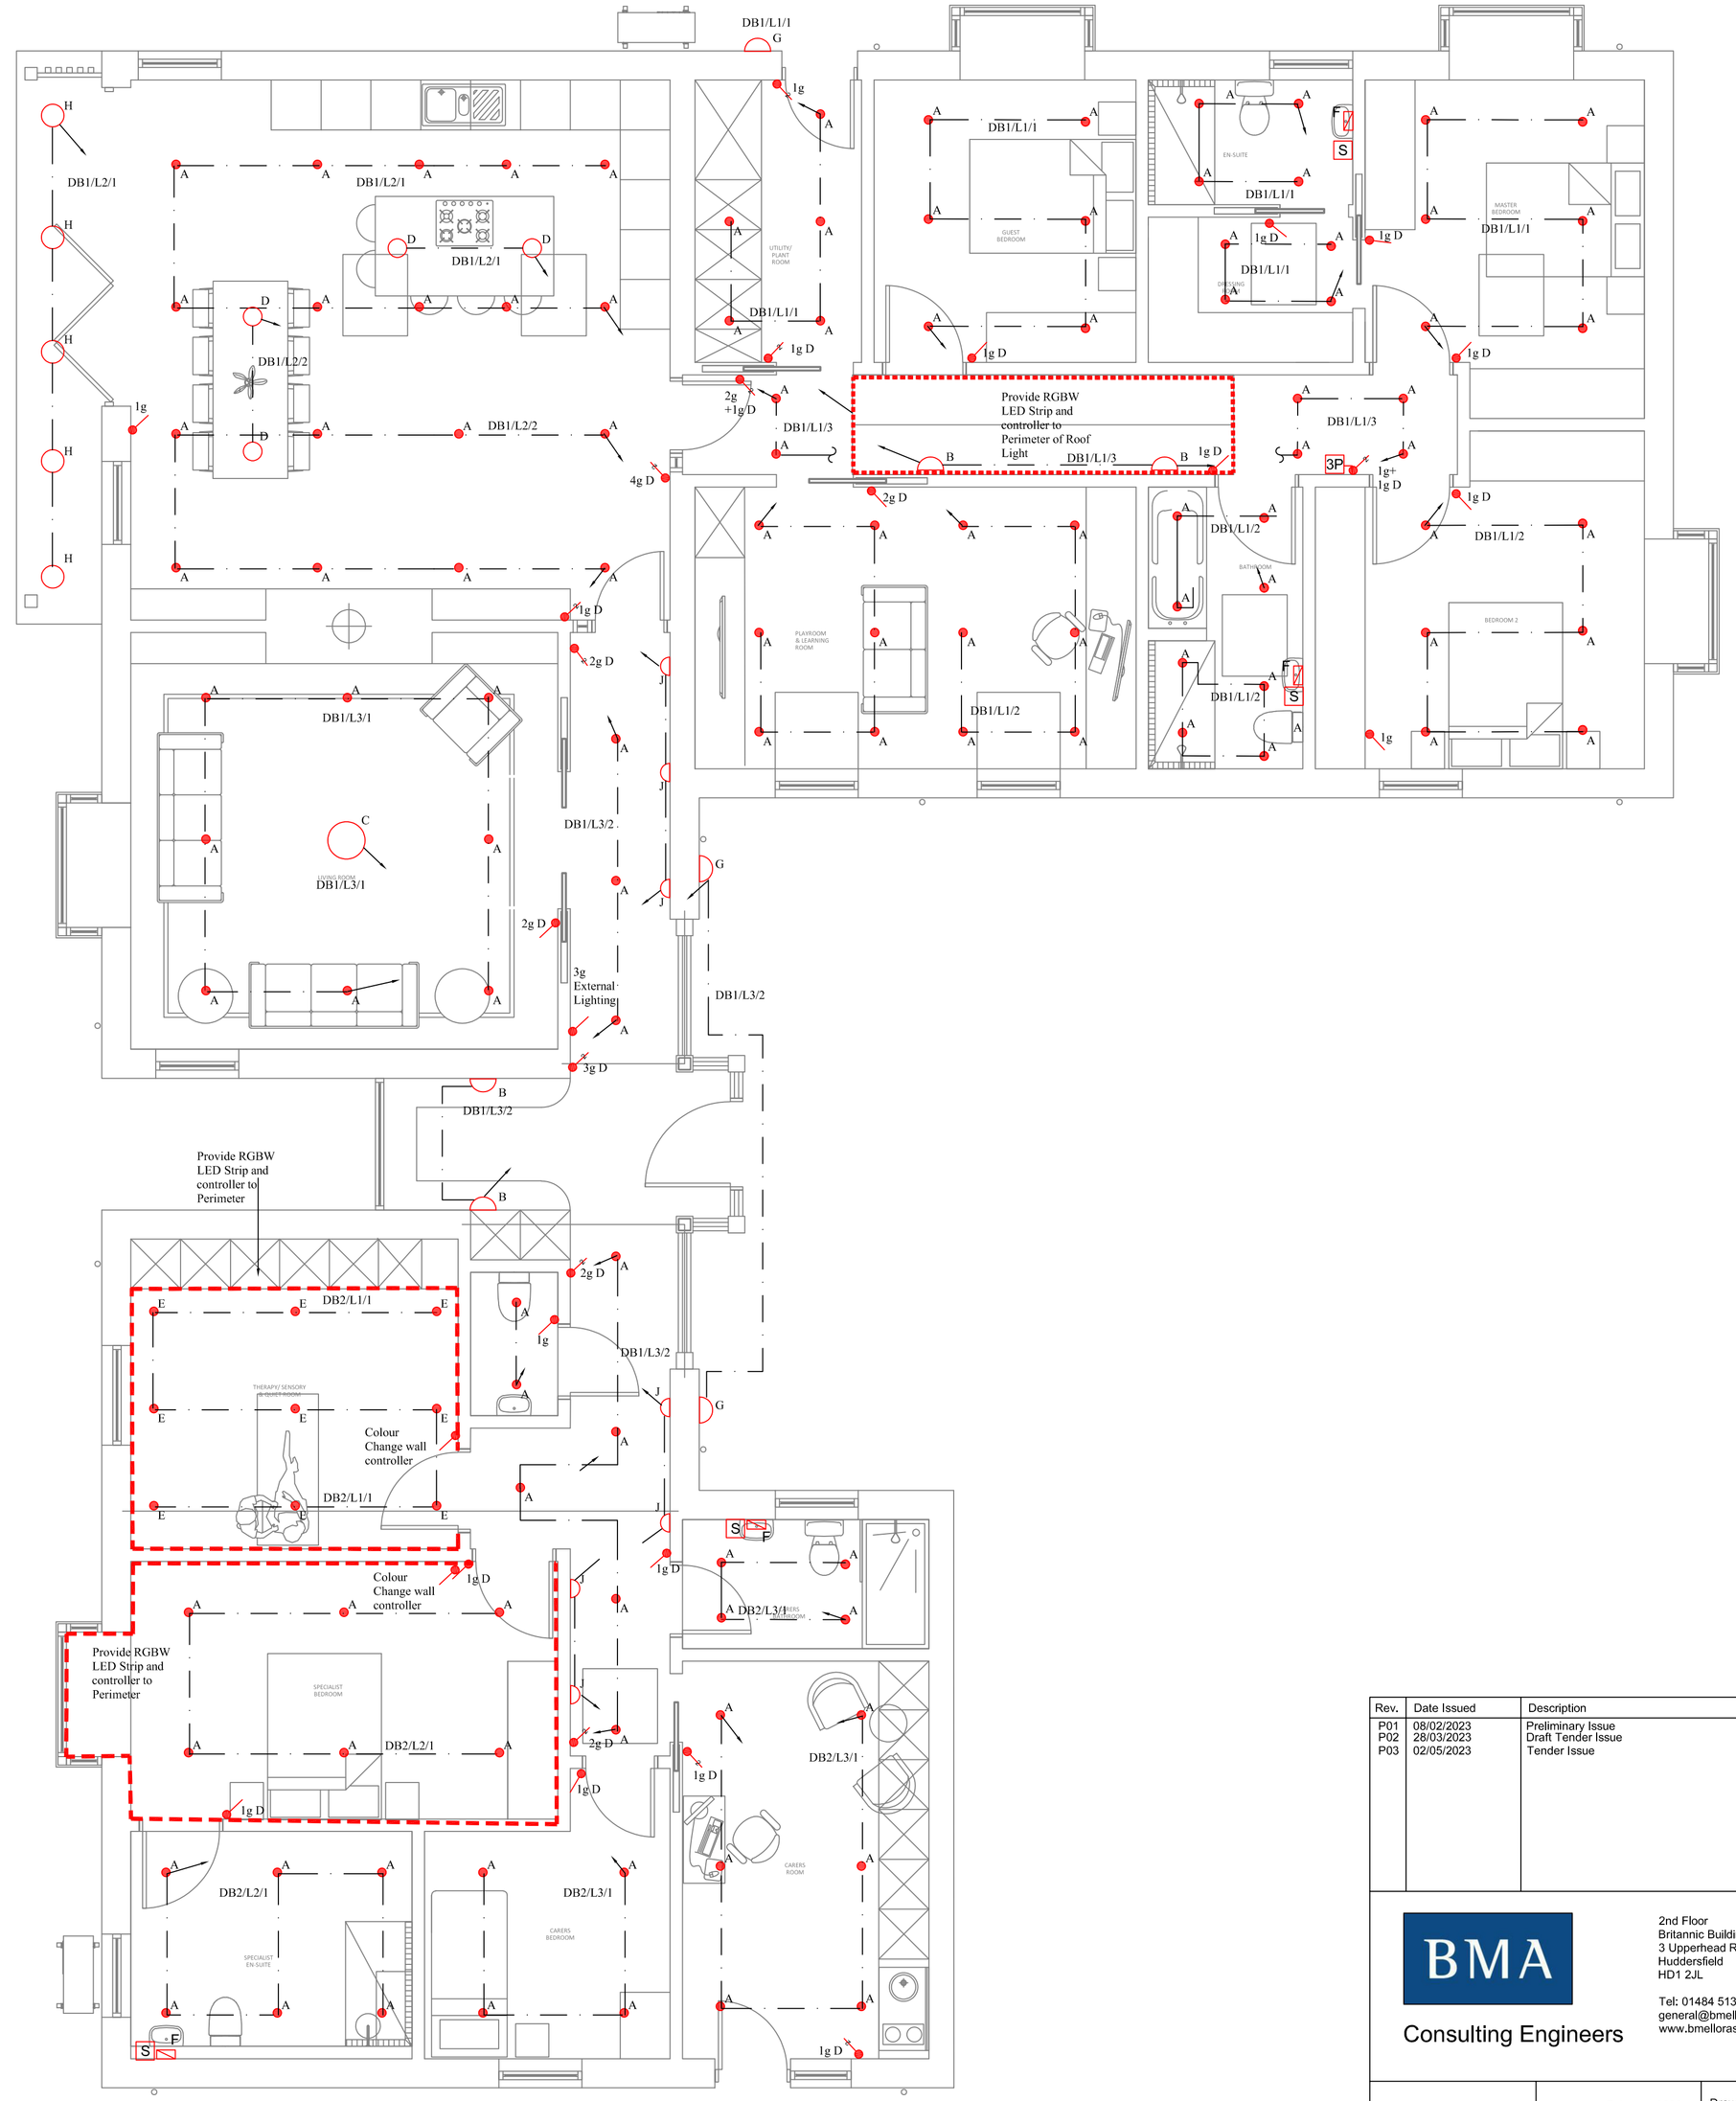

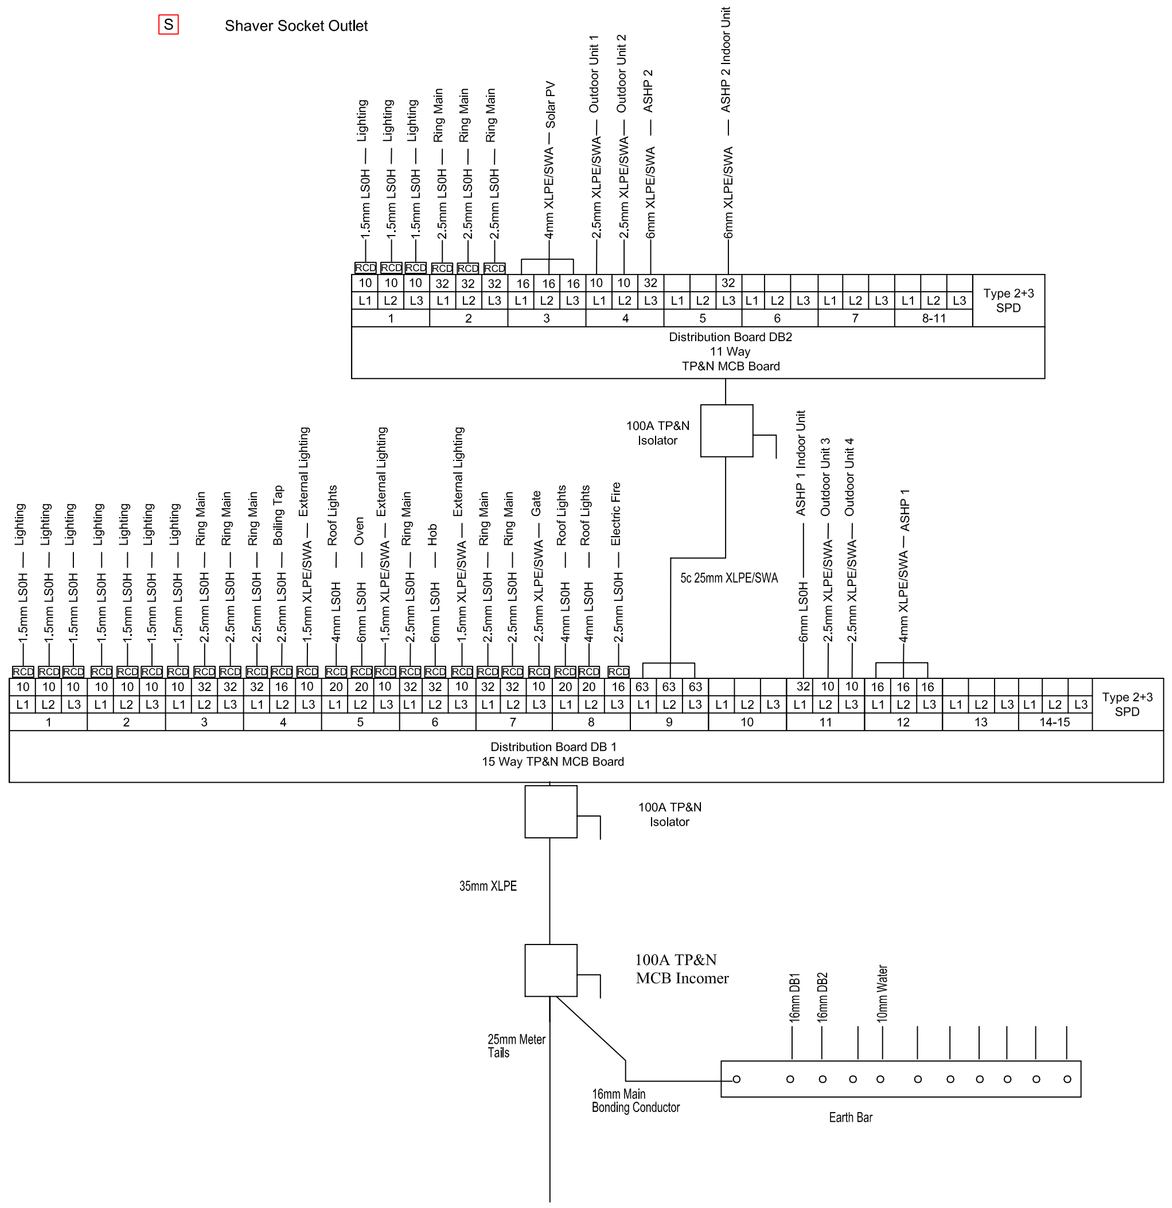

Rev.	Date Issued	Description
P01	08/02/2023	Preliminary Issue
P02	28/03/2023	Draft Tender Issue
P03	02/05/2023	Tender Issue

BMA
Consulting Engineers
2nd Floor
Britannic Building
3 Upperhead Row
Huddersfield
HD1 2JL
Tel: 01484 513973
general@bmellorasc.co.uk
www.bmellorasc.co.uk

Newfold Farm
Sytch Road
Stoke-on-Trent

Proposed Lighting

Scale	1:50@ A1	Date: - February 2023	Drawing Issue Status:-	Drawing Number:-	Rev
Drawn	CBM	Chkd	Tender	2022-106-E-201	P03