



FLOOR PLAN 1:50

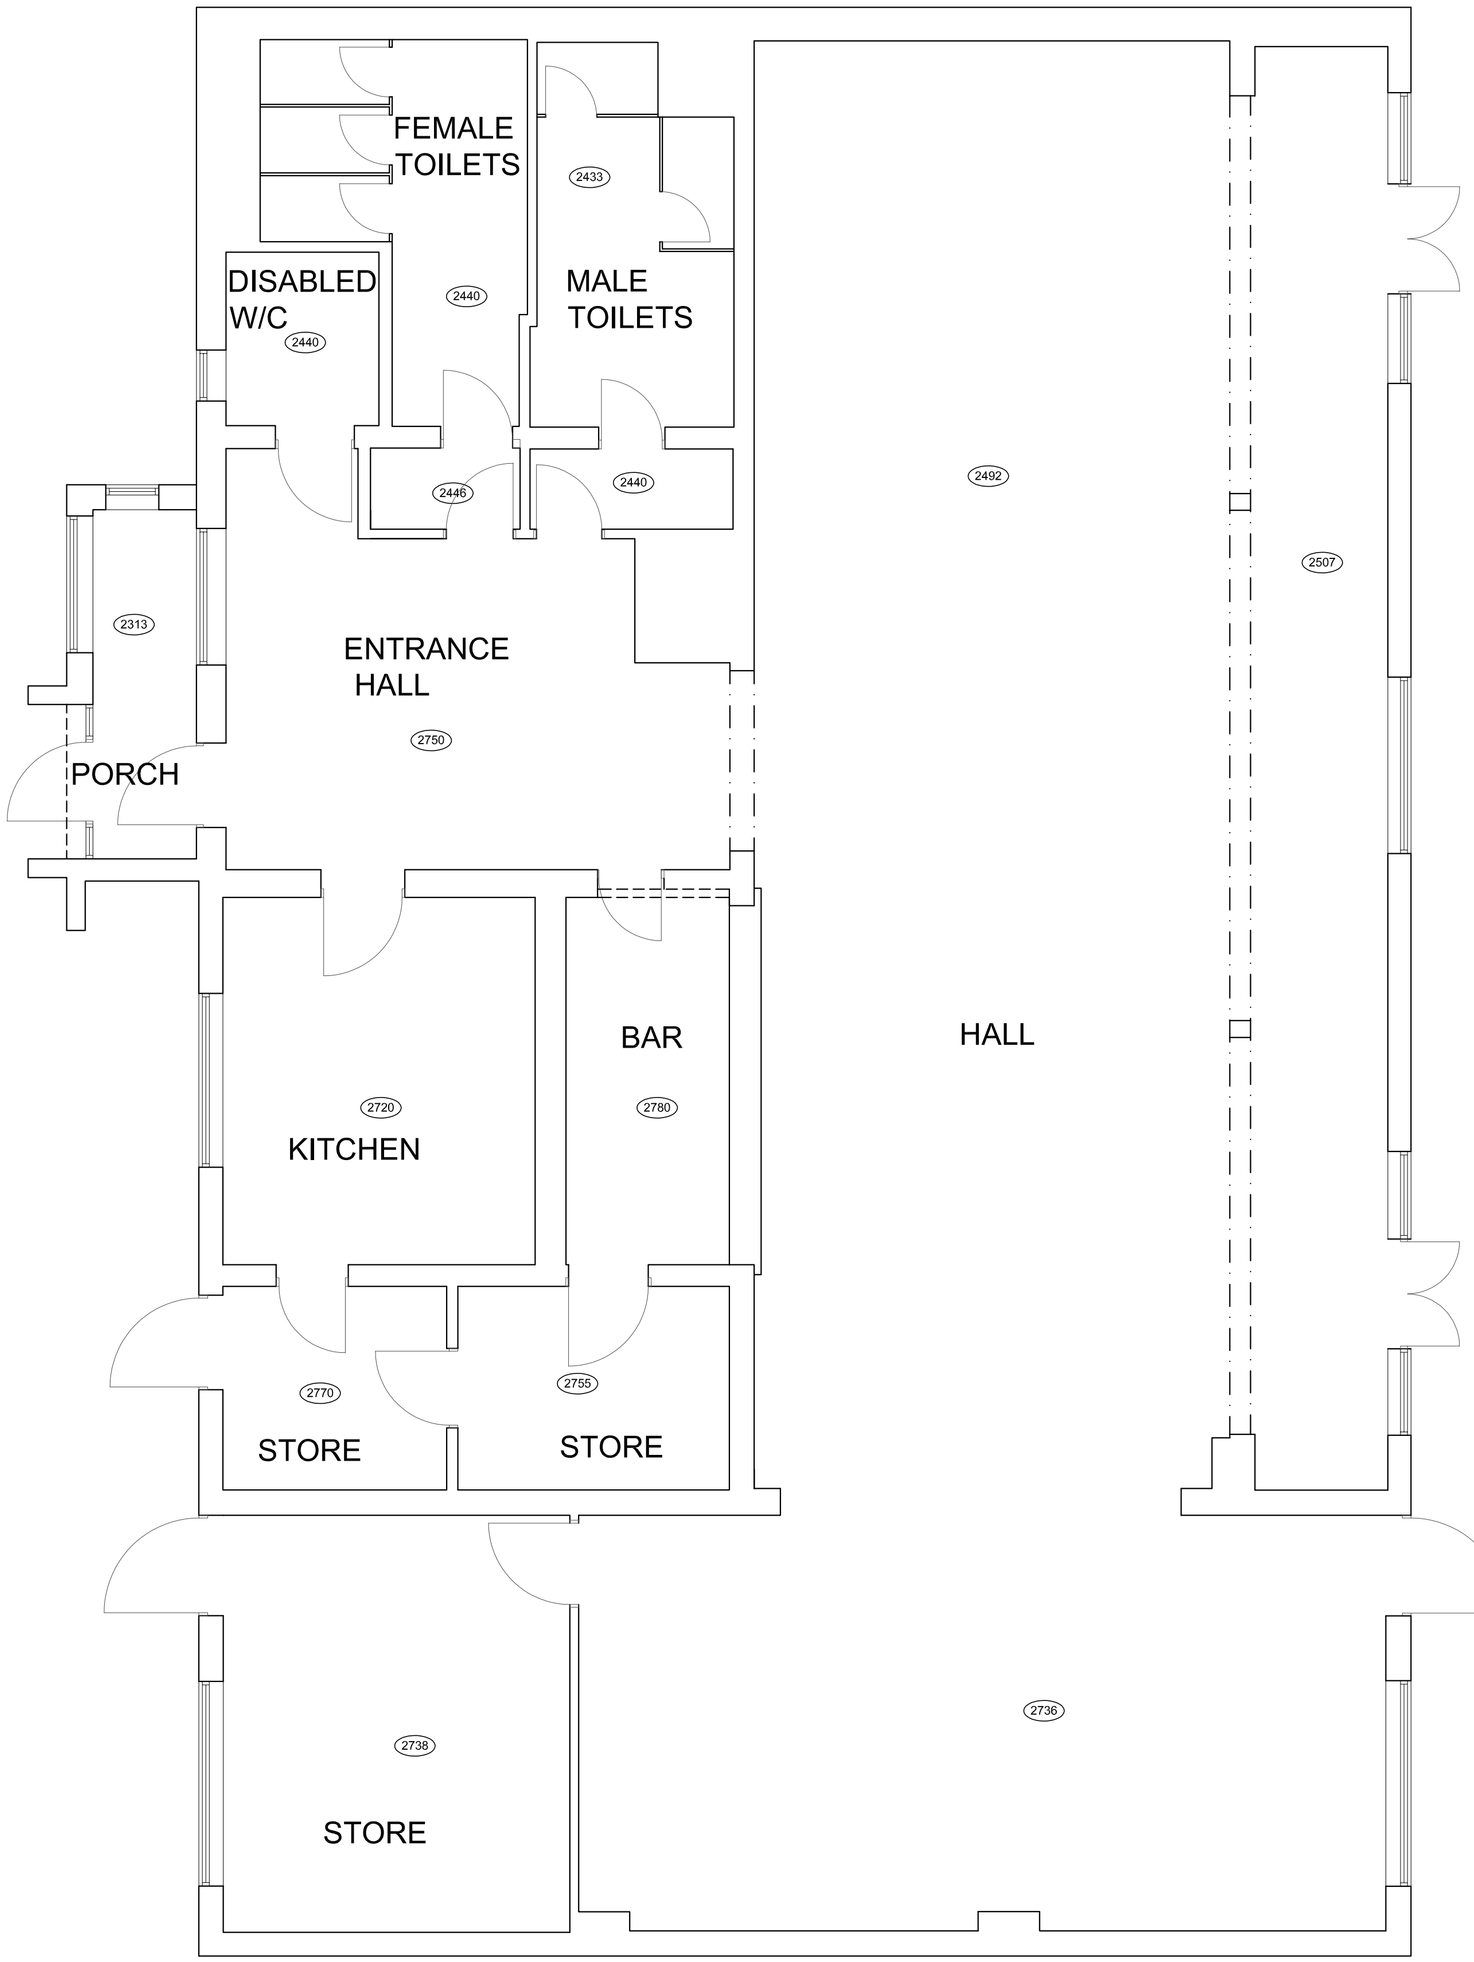

SITE LOCATION PLAN 1:250

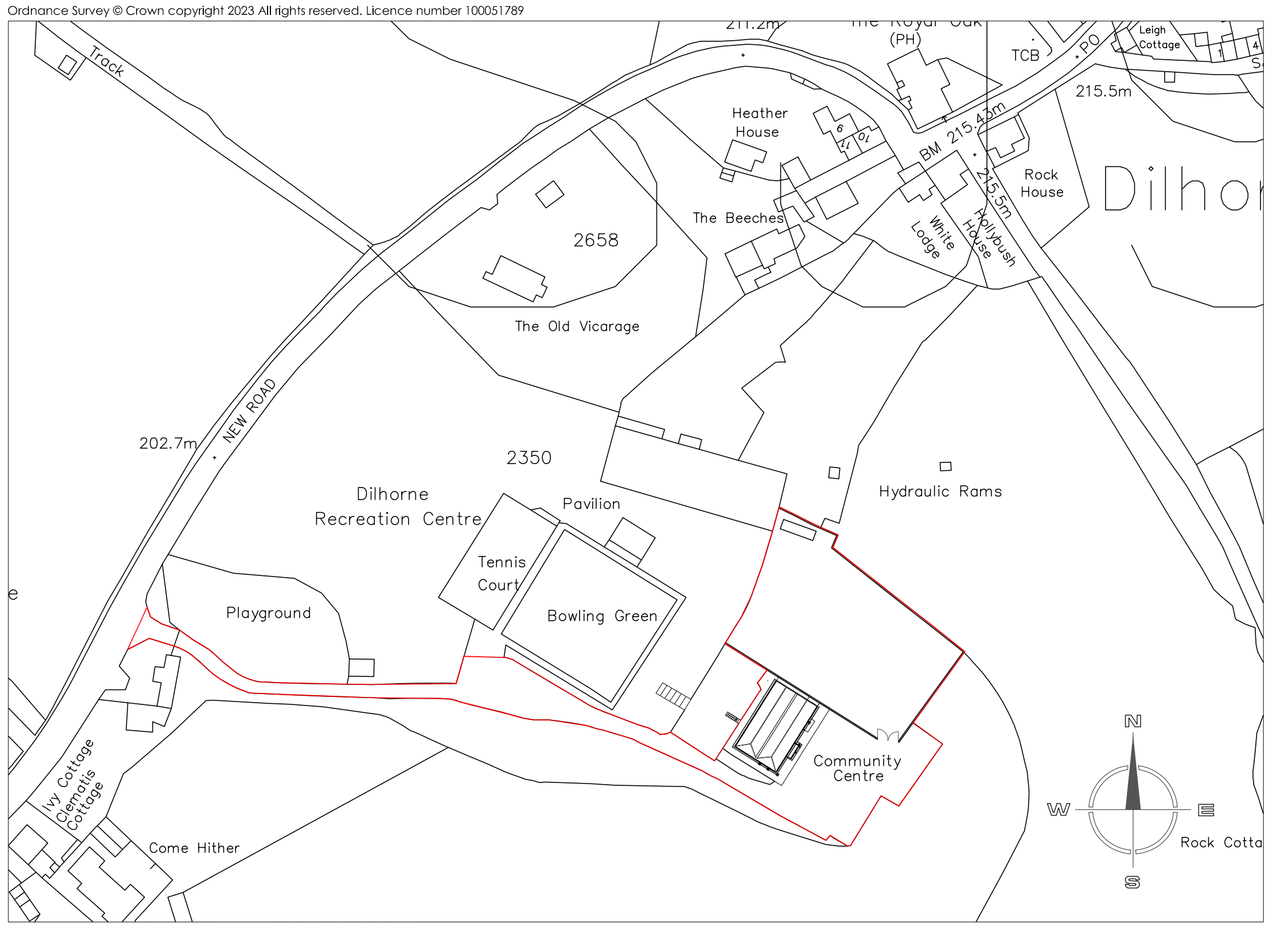

SITE LAYOUT PLAN 1:200

1:50
1m 0 1m 2m 3m 4m 5m

1:200
4m 0 4m 8m 12m 16m 20m

1:1250
25m 0 25m 50m 75m 100m 125m

Ordnance Survey © Crown copyright 2023 All rights reserved. Licence number 100051789

Copyright of this drawing is vested in the Architect and it must not be copied or reproduced without consent. All contractors must visit the site and be responsible for taking and checking all dimensions relative to their work. Hewitt&Carr Architects Ltd are to be advised of any variation between drawings and site conditions.
THIS DRAWING IS FOR PLANNING PURPOSES ONLY AND CLIENTS/CONTRACTORS ARE ADVISED TO CLARIFY DIMENSIONS WITH THE ARCHITECT PRIOR TO SETTING OUT.

Rev.	Drawn	Comments	Date

Hewitt&Carr Architects
A: DaisyBank House | 17-19 Leek Road | Cheadle | ST10 1JE
T: 01538 756888
E: enquiries@hcarchitects.co.uk
W: www.hcarchitects.co.uk

Client
DILHORNE RECREATION CENTRE

Project
DILHORNE RECREATION CENTRE
NEW ROAD CHEADLE DILHORNE
ST20 2PQ

Title
PROPOSED NEW ENTRANCE PORCH WITH NEW SIDE BIFOLDS TO PADDOCK
PLAN AS EXISTING

Status
AS EXISTING

Date MAR 2023 Drawn NNC

Scale @A1 AS NOTED Checked

Project No Drawing No. Rev
01277-AL(0)01A

AS EXISTING