Copyright of this drawing is vested in the Architect and it must not be copied or reproduced without consent. All contractors must visit the site and be responsible for taking and checking all dimensions relative to their work. Hewitt&Carr Architects Ltd are to be advised of any variation between drawings and site conditions.
THIS DRAWING IS FOR PLANNING PURPOSES ONLY AND CLIENTS/CONTRACTORS ARE ADVISED TO CLARIFY DIMENSIONS WITH THE ARCHITECT PRIOR TO SETTING OUT.

Rev.	Drawn	Comments	Date

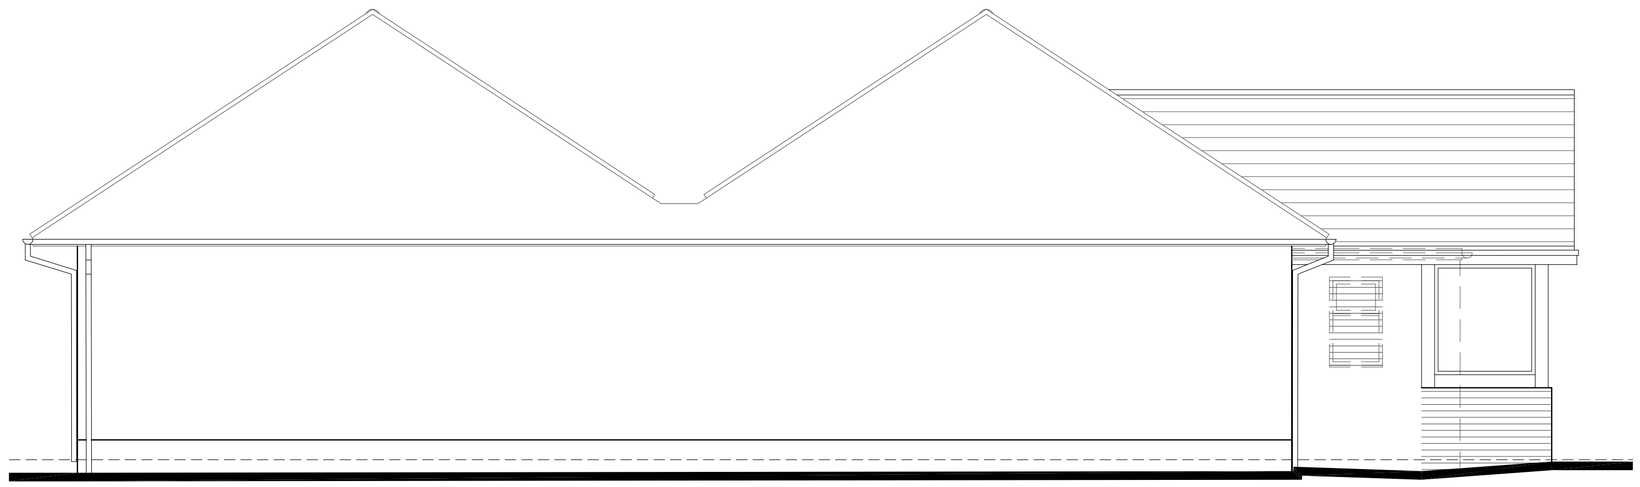

SIDE ELEVATION 1:50

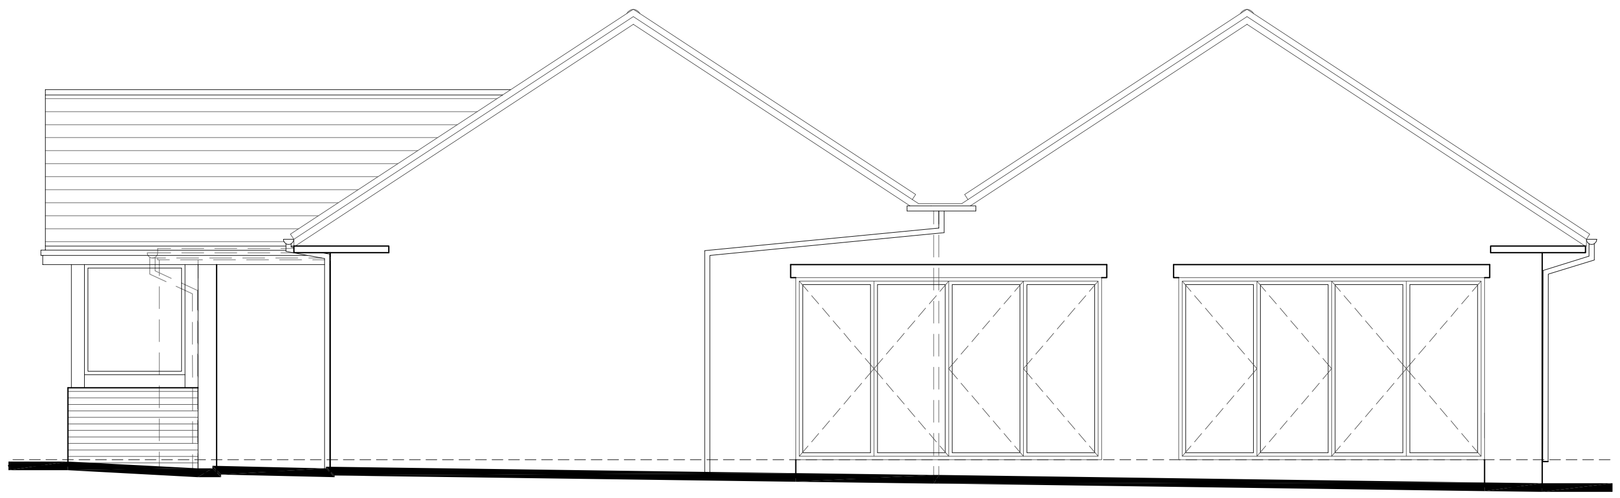

SIDE ELEVATION 1:50

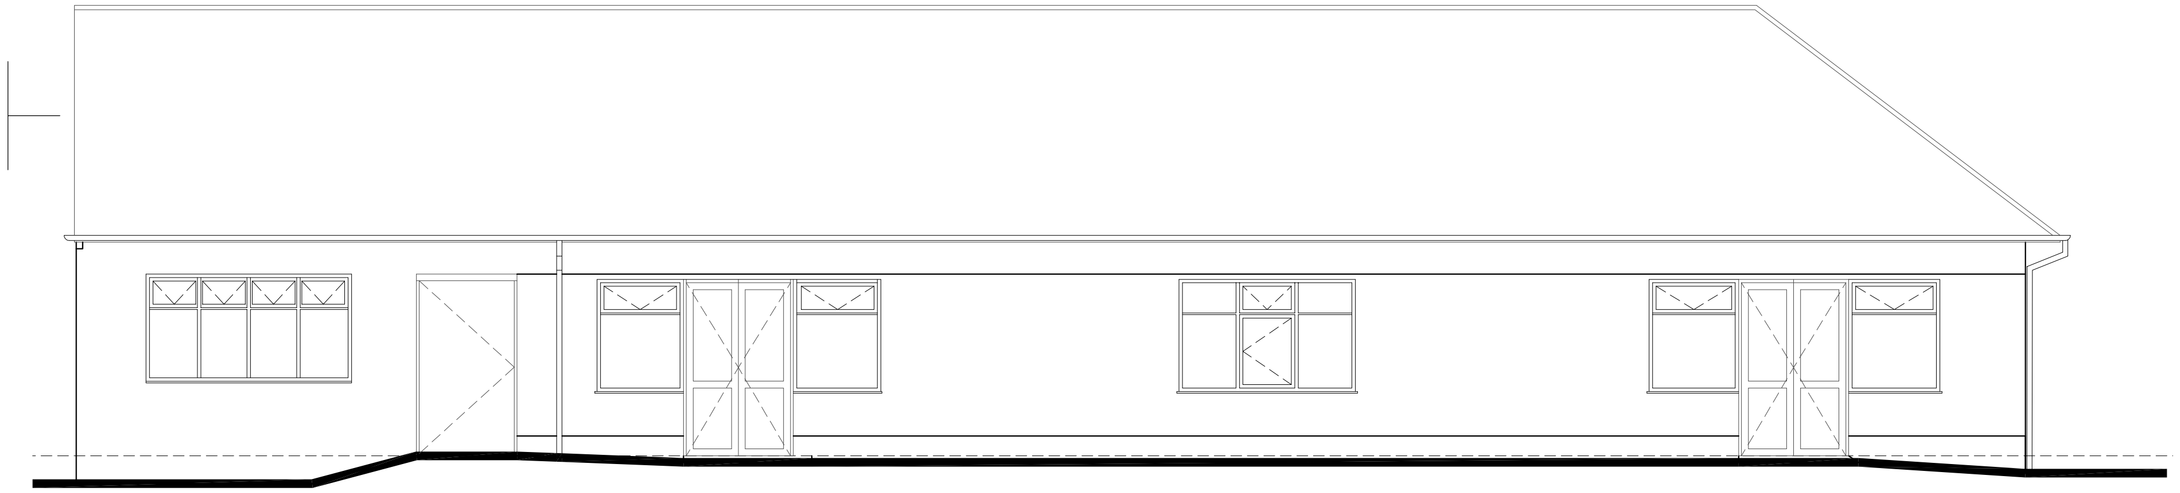

FRONT ELEVATION 1:50

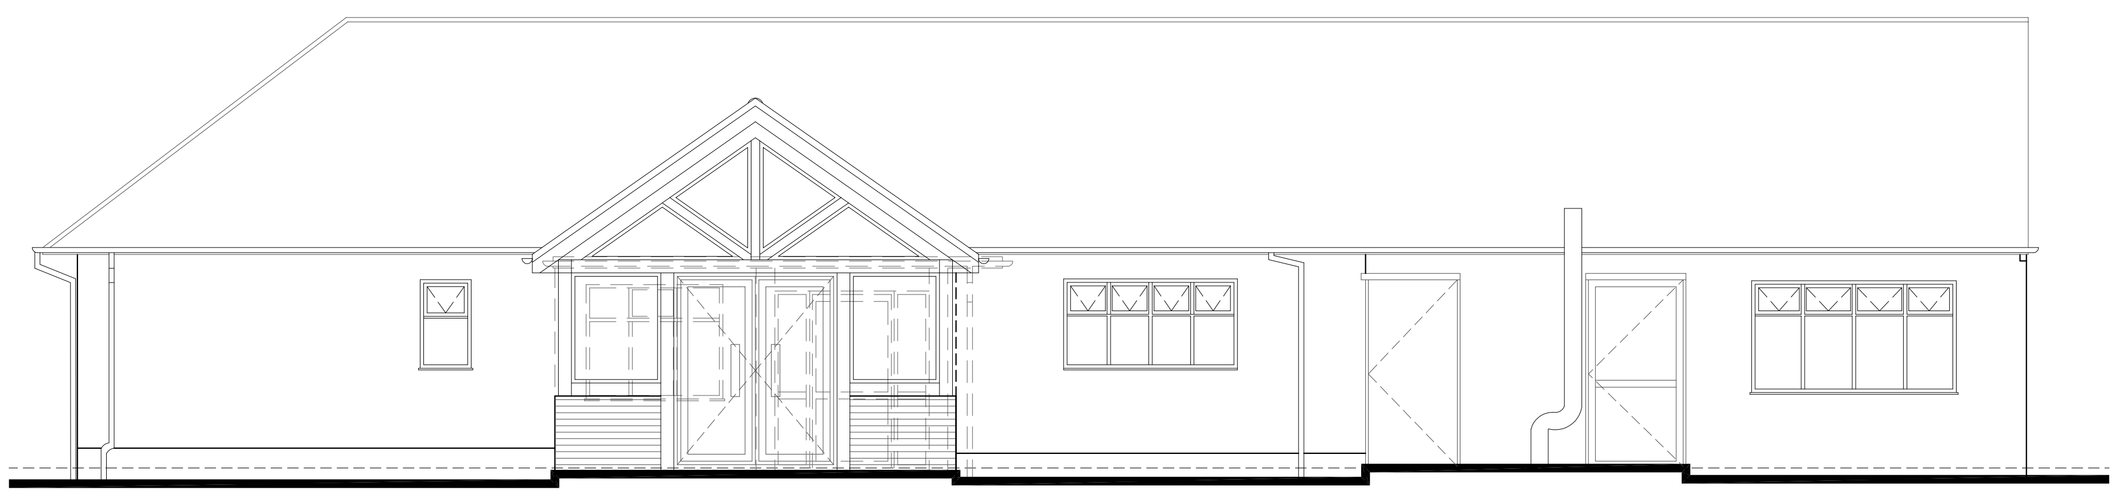

REAR ELEVATION 1:50

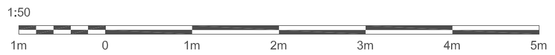

Hewitt&Carr Architects
A: DaisyBank House I 17-19 Leek Road I Cheadle I ST10 1JE
T: 01538 756888
E: enquiries@hcarchitects.co.uk
W: www.hcarchitects.co.uk

Client
DILHORNE RECREATION CENTRE

Project
DILHORNE RECREATION CENTRE
NEW ROAD CHEADLE DILHORNE
ST20 2PQ

Title
PROPOSED NEW ENTRANCE PORCH WITH NEW SIDE BIFOLDS TO PADDOCK ELEVATIONS AS PROPOSED

Status
AS PROPOSED

Date MAR 2023 Drawn NNC

Scale @A1 1:50 Checked

Project No 01277 Drawing No. AL(0)04 Rev A

SCHEME

File Ref: H:\REF