

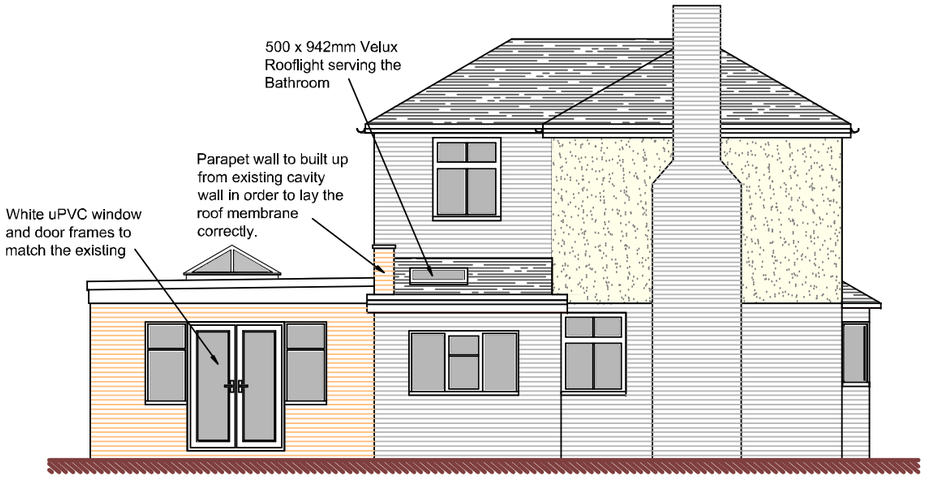


Side Elevation

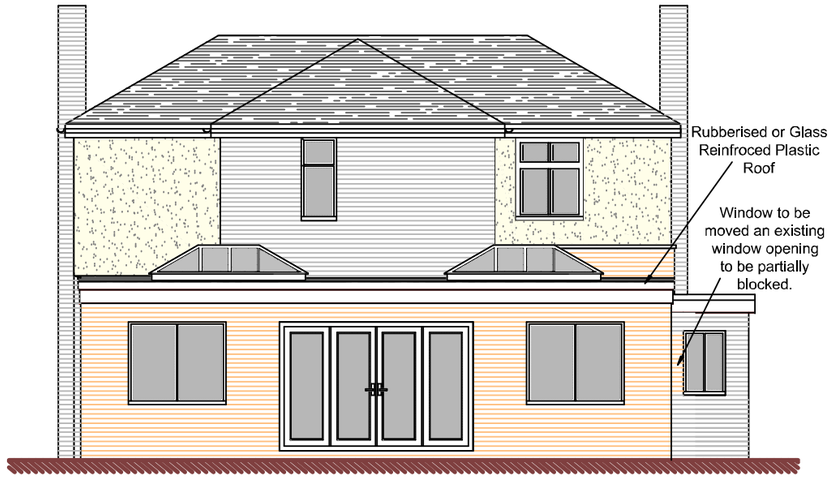

Rear Elevation

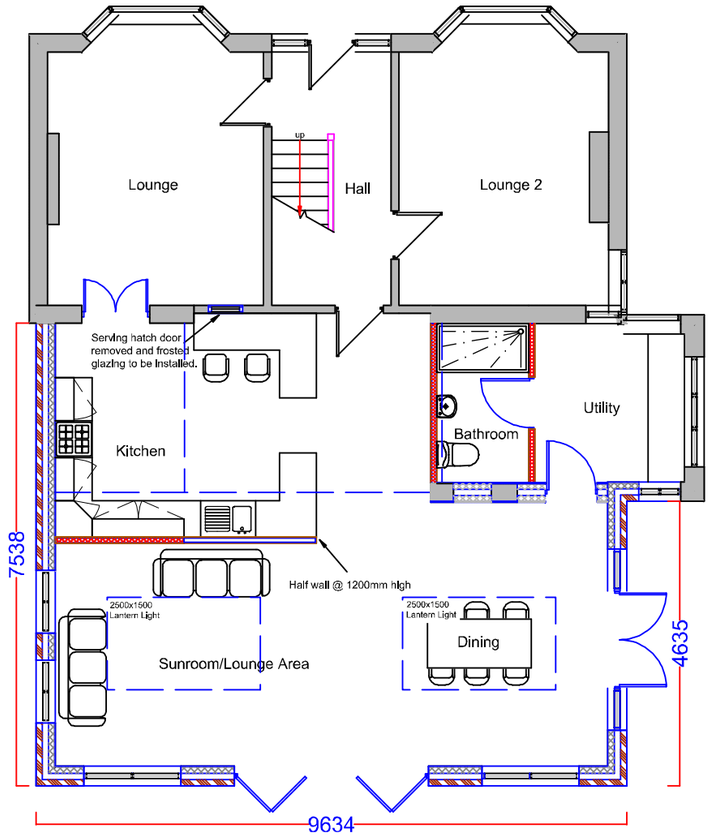


Ground Floor Plan

Metres

1 2 3 4 5 10

SCALE 1:100

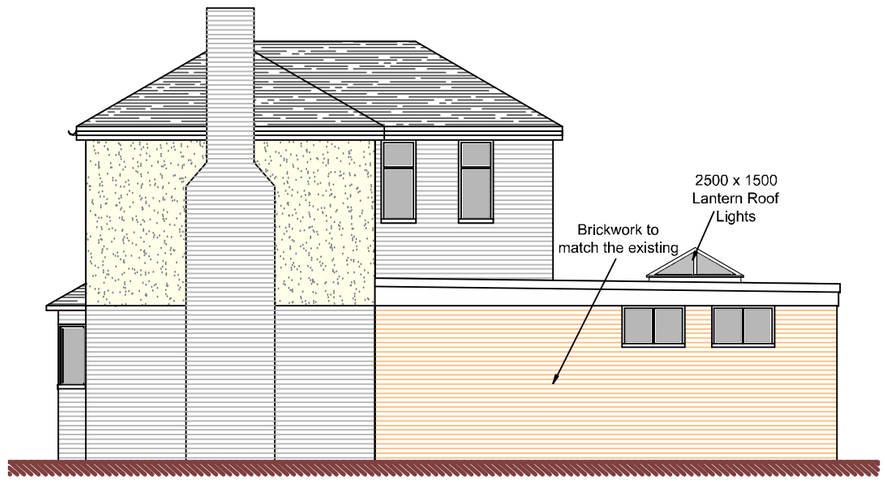

Side Elevation

DBD Architectural Consultancy Ltd ©2023

1. Copyright is vested with DBD Architectural Consultancy Ltd.

2. All dimensions to be checked on site before proceeding.

3. Contractor to check/adjust dimensions of new work to suit existing conditions.
Do not assume existing structure or details are plumb, square or level.

4. Contractor must notify the architect of any discrepancies before proceeding.

5. All drawings to be read in conjunction with all other consultants drawings and specs.

Rev	Date	Description
A	30.05.23	Amendments made following clients comments

DBD Architectural Consultancy

DBD Architectural Consultancy Ltd
50 Broad Street, Leek,
Staffordshire, ST13 5NS
01538 383118
mail@dbdconsultants.co.uk
www.dbdconsultants.co.uk

Client: Mr and Mrs Cox
155 Congleton Road
Biddulph
ST8 6QJ

Project: Single Storey Rear Extension

Title: Plans as Proposed

Stage: Planning		
Size: A3	Date: 04.10.22	Job No: 2189
Scale: 1:100		

Drawing Number: PL 03A

Initial draft scheme for comments