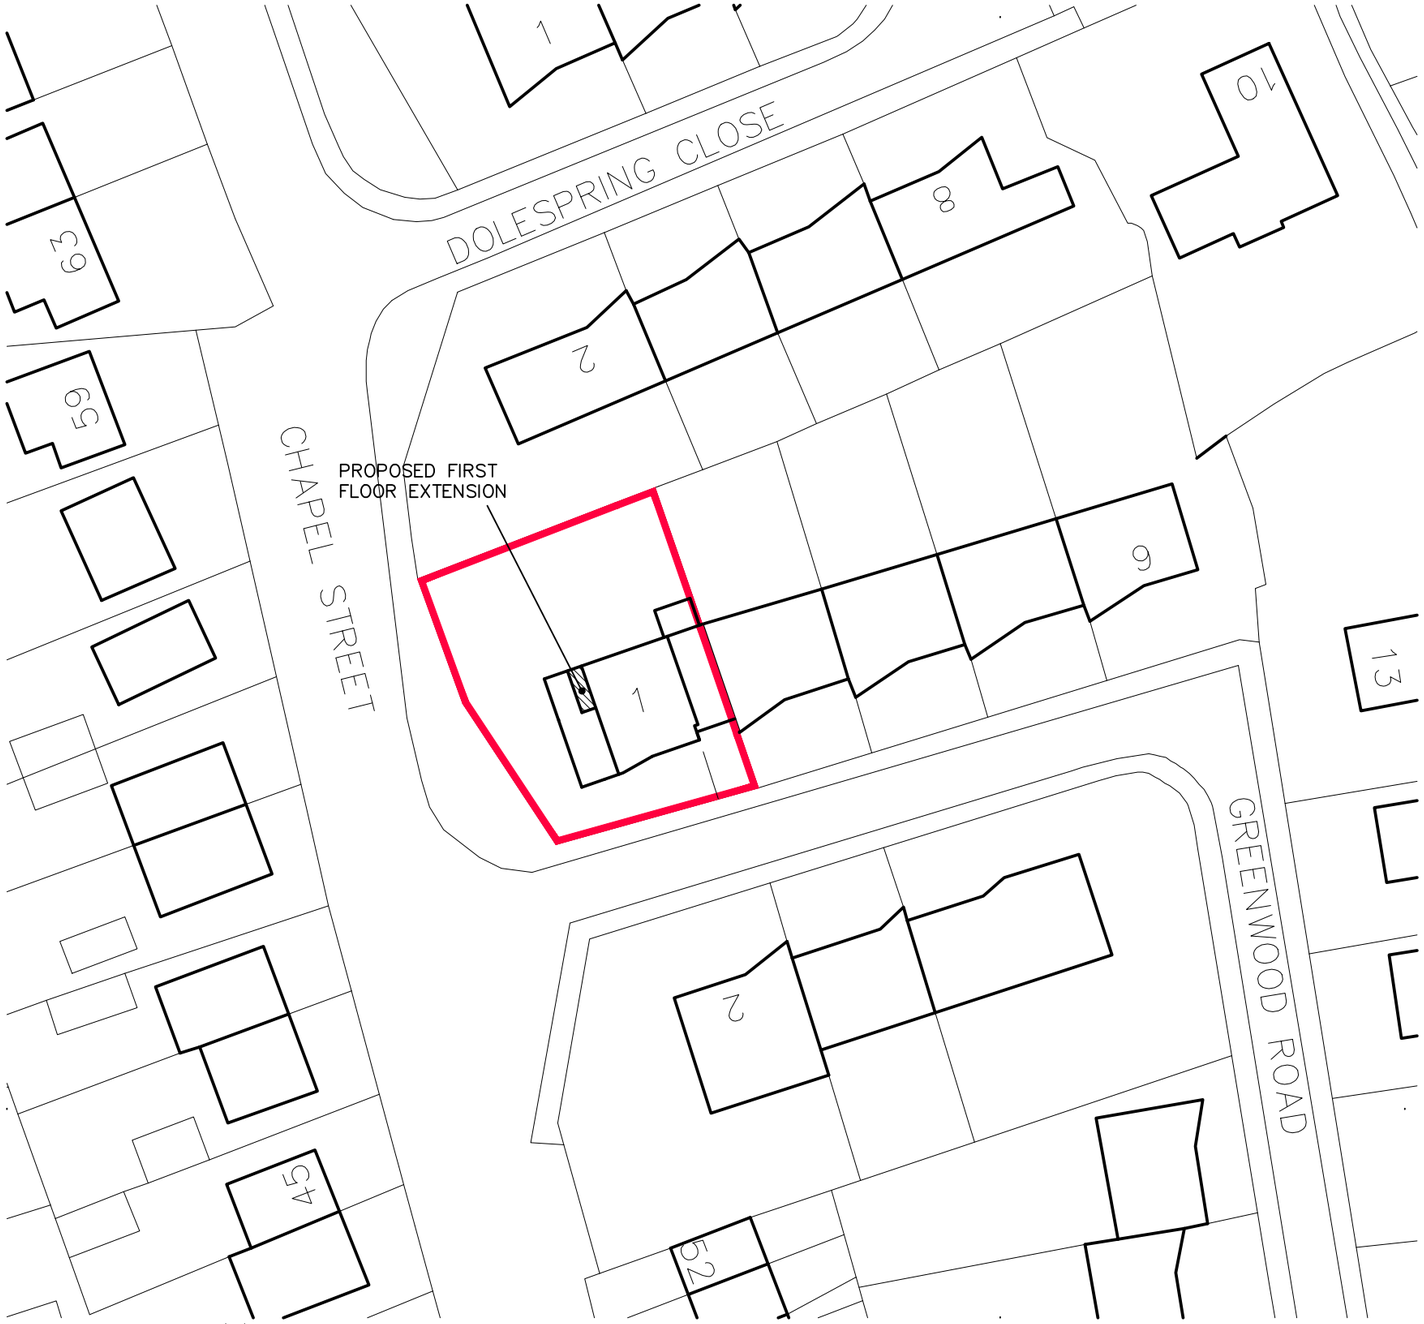

Ordnance Survey (c) Crown Copyright 2016. All rights reserved. Licence number 100022432

0 10m 20m 30m 40m

SITE PLAN 1:500

©

THIS DRAWING AND THE BUILDING WORKS DEPICTED ARE COPYRIGHT OF THE ARCHITECTS AND MAY NOT BE REPRODUCED EXCEPT BY WRITTEN PERMISSION.

REVISIONS

LETTER	REVISION	DATE	BY
A	UPDATED TO SUIT LPA VALIDATION COMMENTS	20.10.21	MLT
B	SCALE NOTATION REMOVED	25.11.21	MLT
C	UPDATED FOR NEW PLANNING APPLICATION	07.09.23	MLT

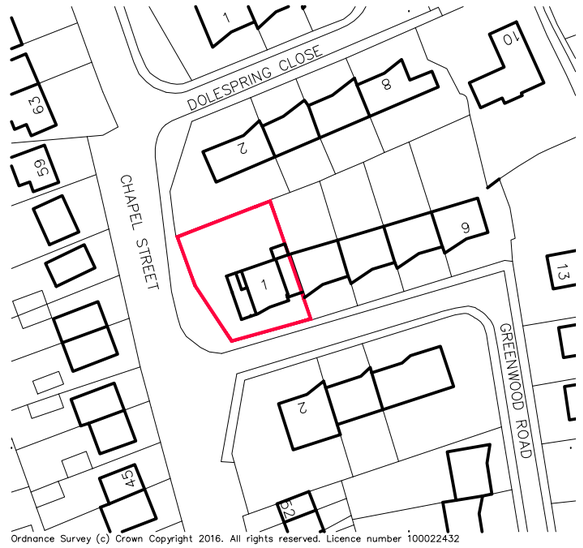

Ordnance Survey (c) Crown Copyright 2016. All rights reserved. Licence number 100022432

LOCATION PLAN 1:1250

0 20m 40m 60m 80m 100m

BOWER EDLESTON
ARCHITECTS
SWEETBRIAR HALL, NANTWICH, CHESHIRE CW5 5RW
TELEPHONE: 01270 624129 FACSIMILE: 01270 627684
EMAIL: ADMIN @ BOWER - EDLESTON . COM
WEBSITE: WWW. BOWER - EDLESTON . COM

PROJECT
1 GREENWOOD ROAD, FORSBROOK

TITLE
SITE PLAN & LOCATION PLAN

SCALE	1:500 & 1:!250 @ A3	DRAWN BY	
DATE	JUNE 2016	STAGE	
DRG.No	6716 02	REVISION	C