©
THIS DRAWING AND THE BUILDING WORKS DEPICTED ARE COPYRIGHT OF THE ARCHITECTS AND MAY NOT BE REPRODUCED EXCEPT BY WRITTEN PERMISSION.

REVISIONS

LETTER	REVISION	DATE	BY

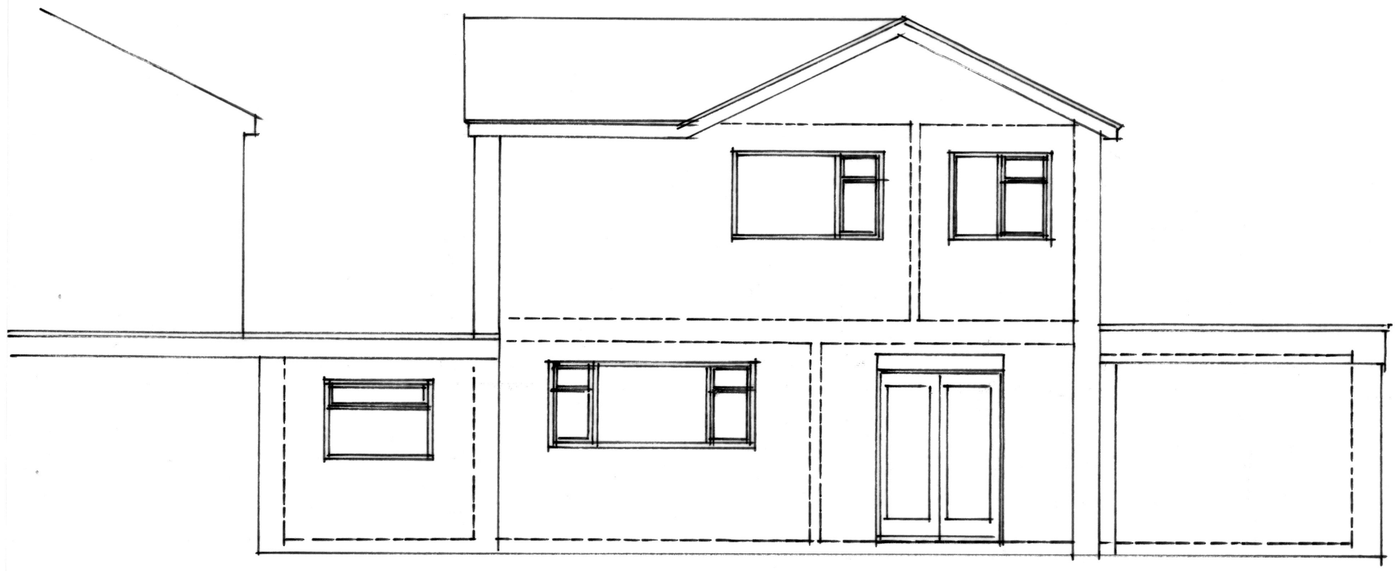

REAR ELEVATION : NORTH ASPECT

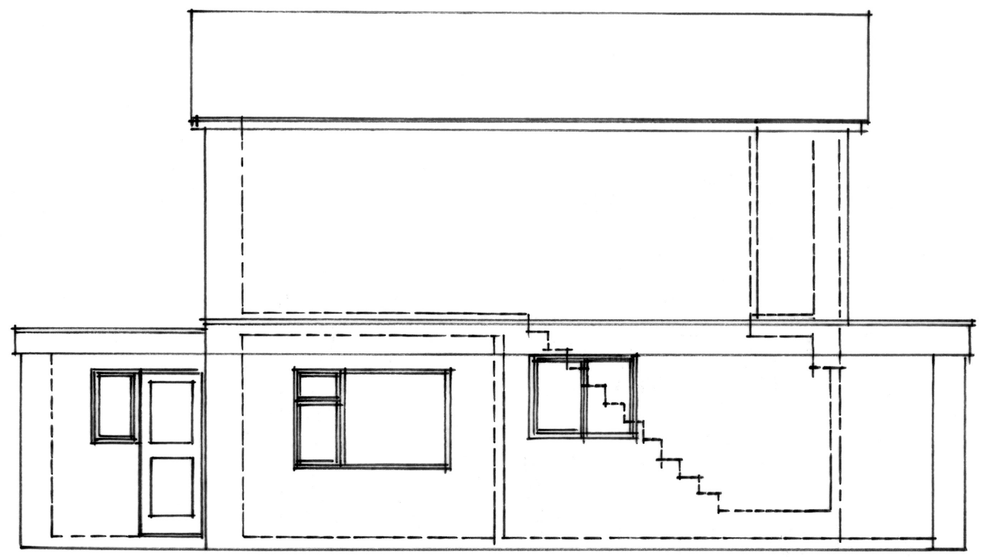

SIDE ELEVATION: WEST ASPECT



FRONT ELEVATION: SOUTH ASPECT

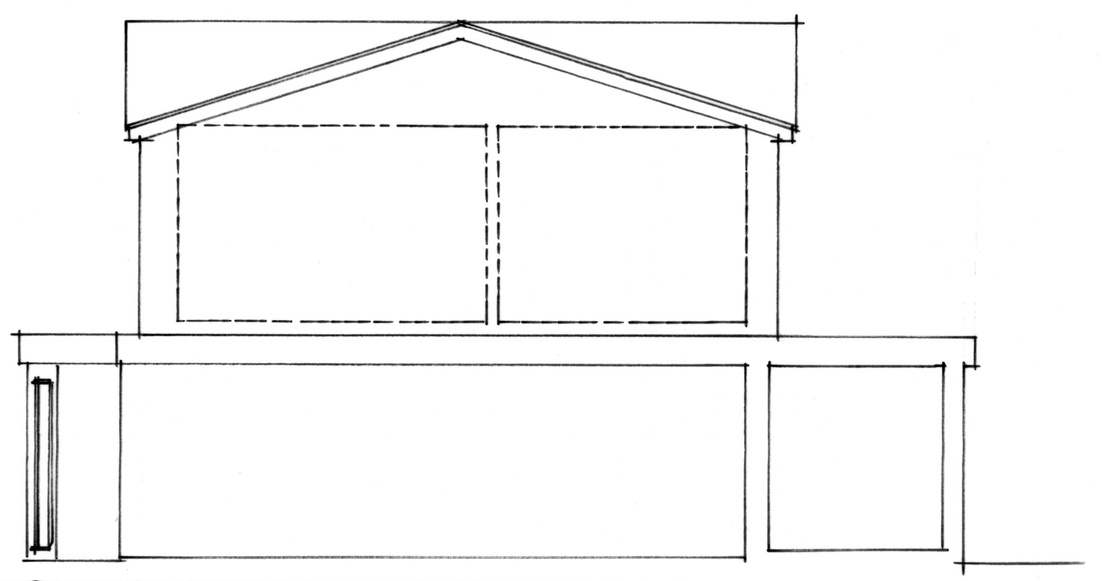

PART SECTIONAL AND SIDE ELEVATION: EAST ASPECT

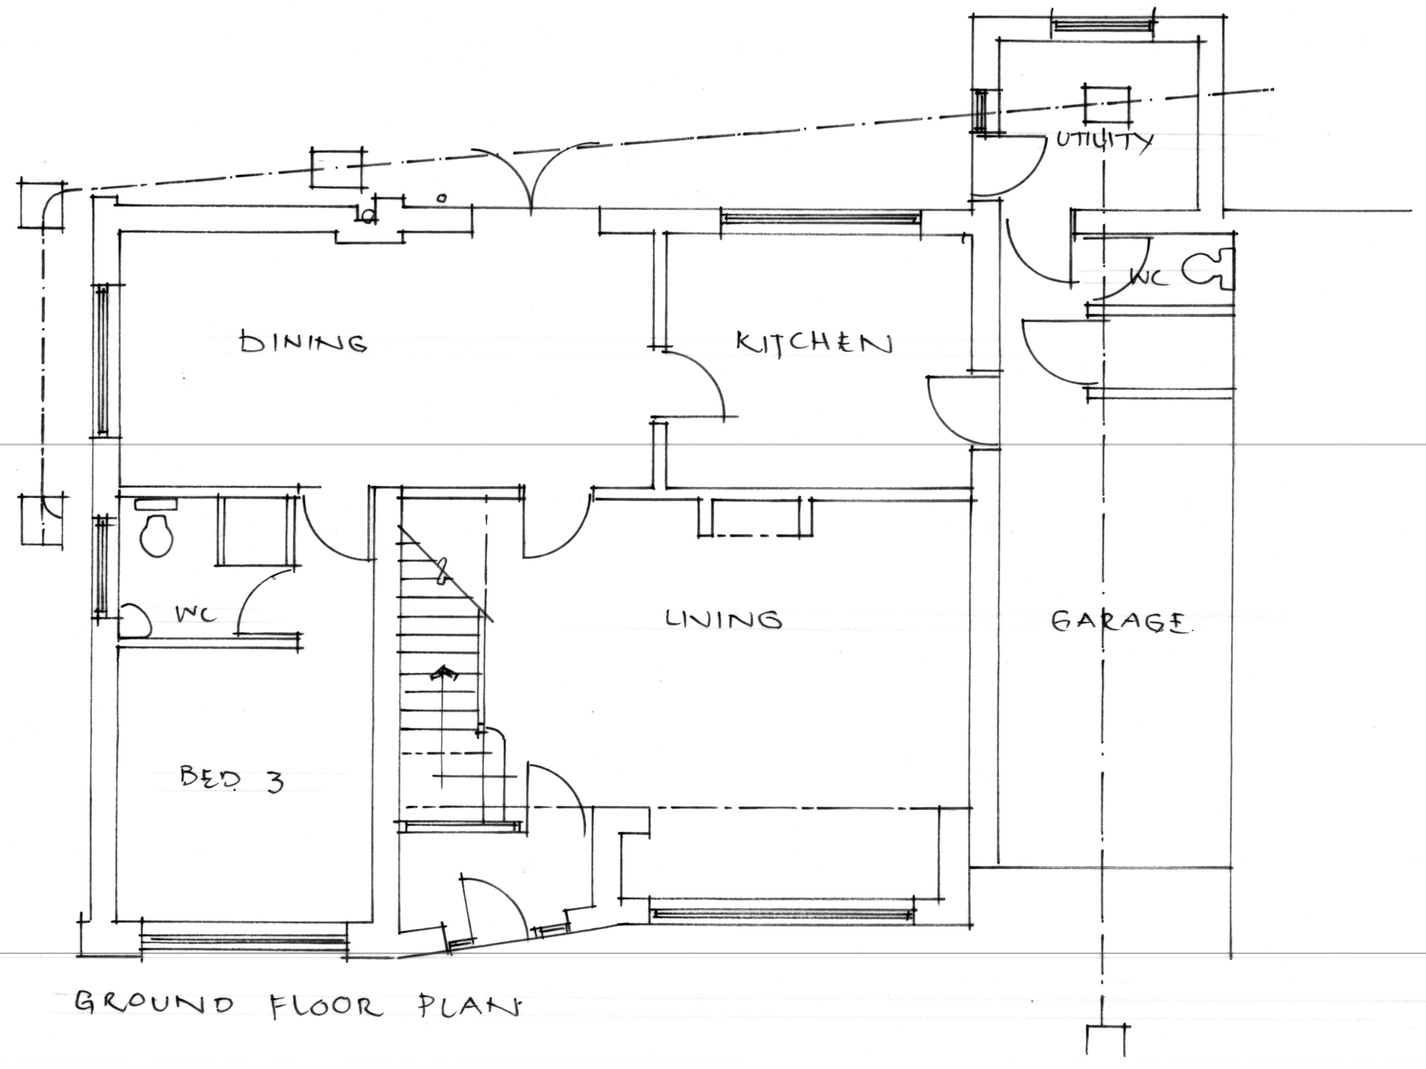

GROUND FLOOR PLAN

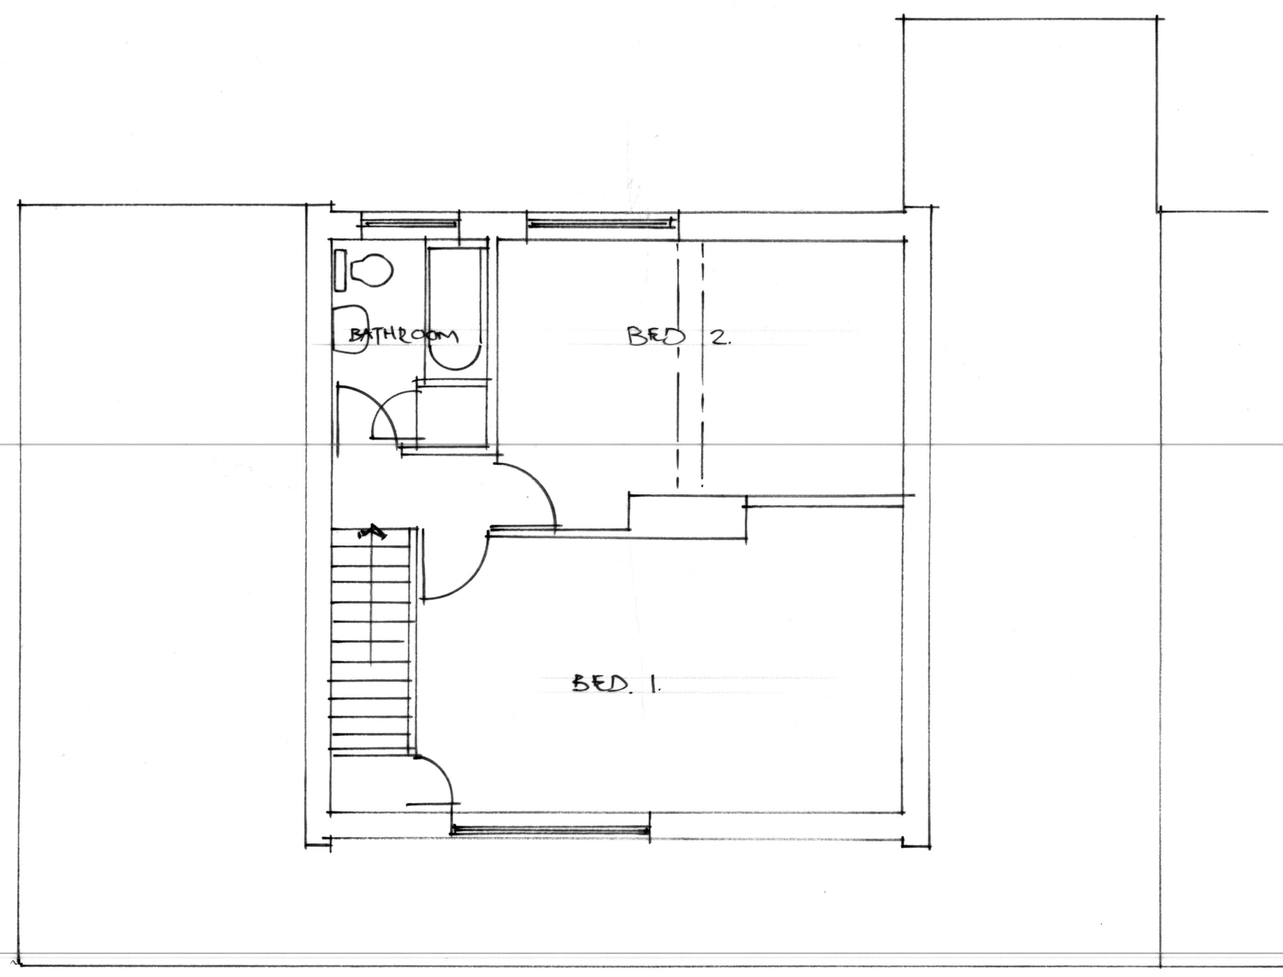

FIRST FLOOR PLAN

BOWER EDLESTON ARCHITECTS
SWEETBRIAR HALL, NANTWICH, CHESHIRE CW5 5RW
TELEPHONE: 01270 624129 FACSIMILE: 01270 627684
EMAIL: ADMIN@BOWER-EDLESTON.COM
WEBSITE: WWW.BOWER-EDLESTON.COM

PROJECT 1 GREENWOOD ROAD FORSBROOK

TITLE PLANS AND ELEVATIONS AS EXISTING

SCALE	1:50	DRAWN BY	
DATE	08/2023	STAGE	
DRG. No	6716/09	REVISION	