

Proposed Roof Plan scale 1:100 @ A1

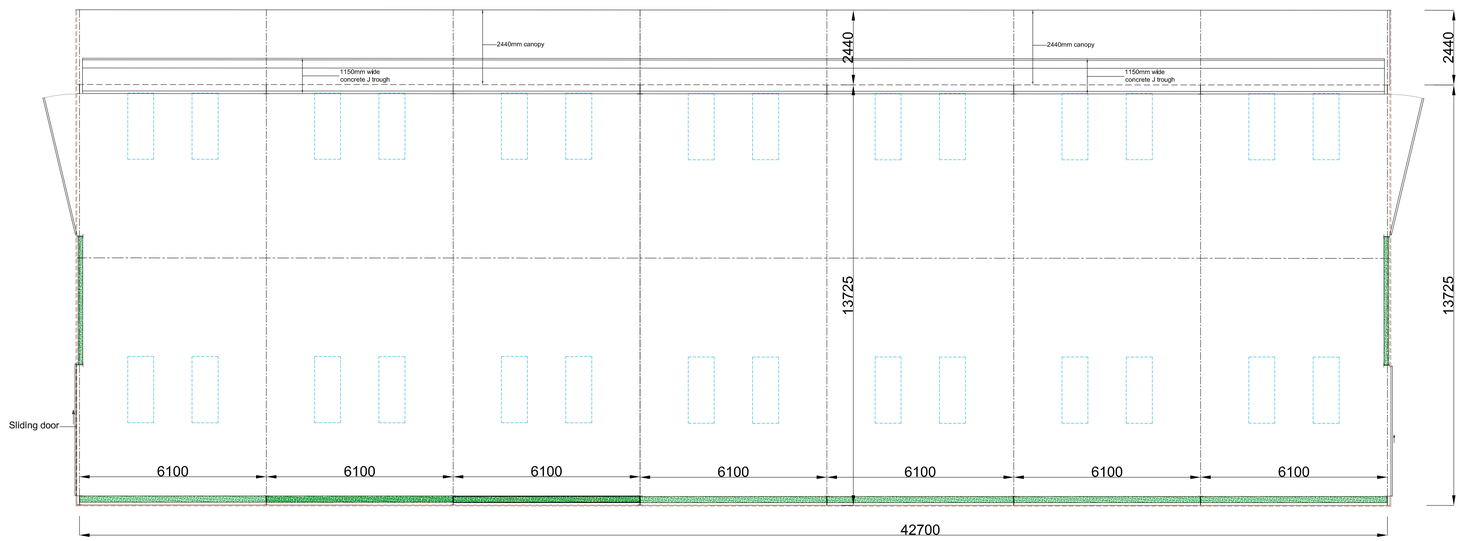

Ground Floor Plan scale 1:100 @ A1

0m 1m 2m 3m 4m 5m 6m 7m 8m 9m 10m
Scale bar @ 1:100

Rev.	Drawn	Comments.	Date

MAC
ARCHITECTURAL DESIGN LTD
Moorland House, 123 Moorland Road, Burslem, ST6 1JD.
T:01782 503302 E:admin@mac-arch.co.uk

Client:
Mr & Mrs J Bloor

Project:
Proposed Agricultural Buildings at Bradley Hall Farm, Bradley Lane, Bradley in the Moors, Alton, Staffordshire. ST10 4DF

Title:
Proposed Floor & Roof Plans

Status:
Preliminary.

Paper Size A1: Date: April 2023 Drawing Ref: 1836 - AL01B