

Proposed South West Elevation scale 1:100 @ A1

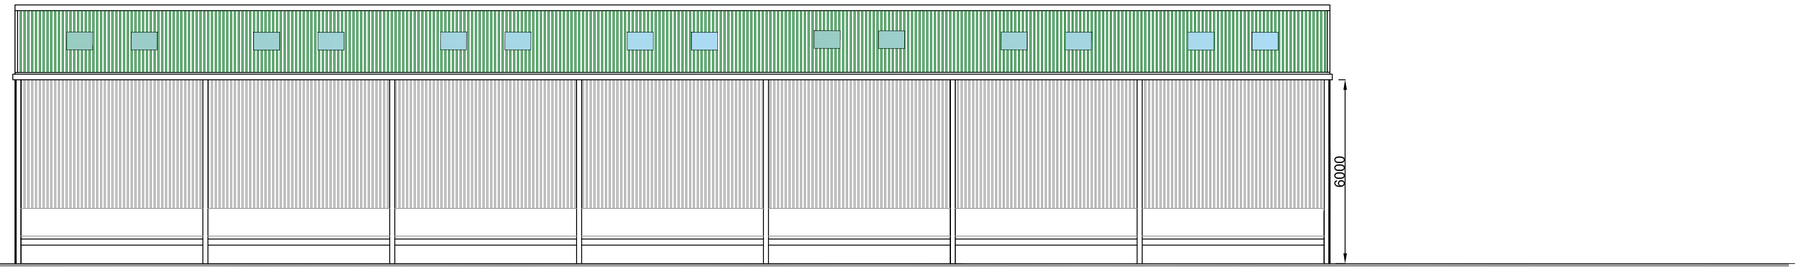

Proposed North East Elevation scale 1:100 @ A1

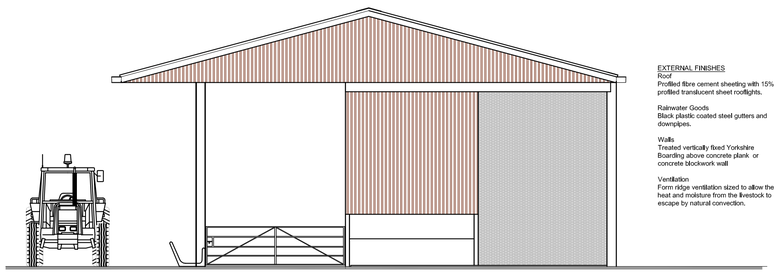

Proposed South East Elevation scale 1:100 @ A1

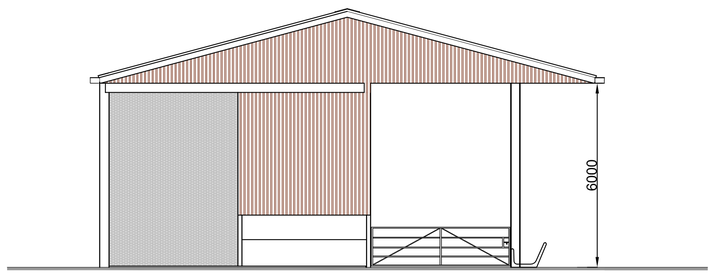

Proposed North West Elevation scale 1:100 @ A1



Rev.	Drawn	Comments.	Date

MAC
ARCHITECTURAL DESIGN LTD
Moorland House, 123 Moorland Road, Burslem, ST6 1JD.
T:01782 503302 E:admin@mac-arch.co.uk

Client:
Mr & Mrs J Bloor

Project:
Proposed Agricultural Building at Bradley Hall Farm, Bradley Lane, Bradley in the Moors, Alton, Staffordshire. ST10 4DF

Title:
Proposed Elevations

Status:
Preliminary.

Paper Size A1: Date: April 2023 Drawing Ref: 1836 - AL02B