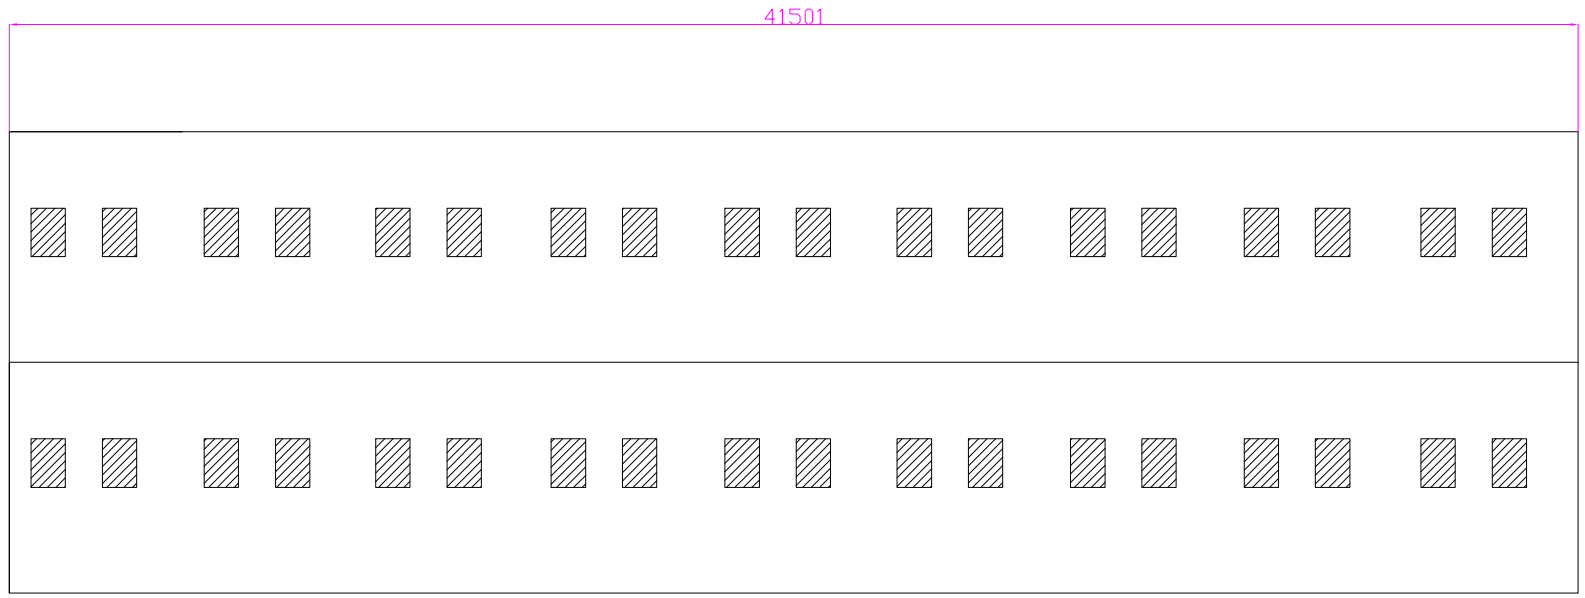

Roof Plan

 

Floor Plan

P F Gilman, Easing Farm, Thorncliffe, Leek

Ian Harvey Fabrications Ltd

All measurements in mm

Scale: A3 1:200 | Version No. | Date: 08.08.2023 | WH