North Elevation

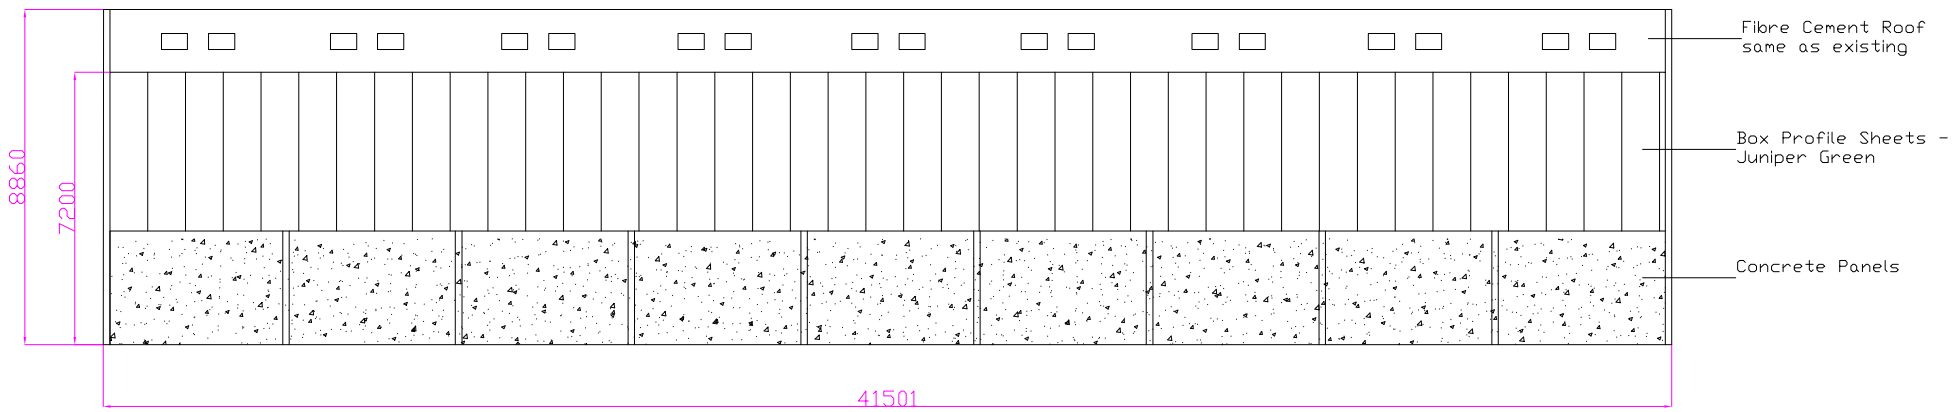

South Elevation

 

P F Gilman, Easing Farm, Thorncliffe, Leek	Ian Harvey Fabrications Ltd		All measurements in mm
	Scale: A3 1:200	Version No.	Date: 08.08.23 WH