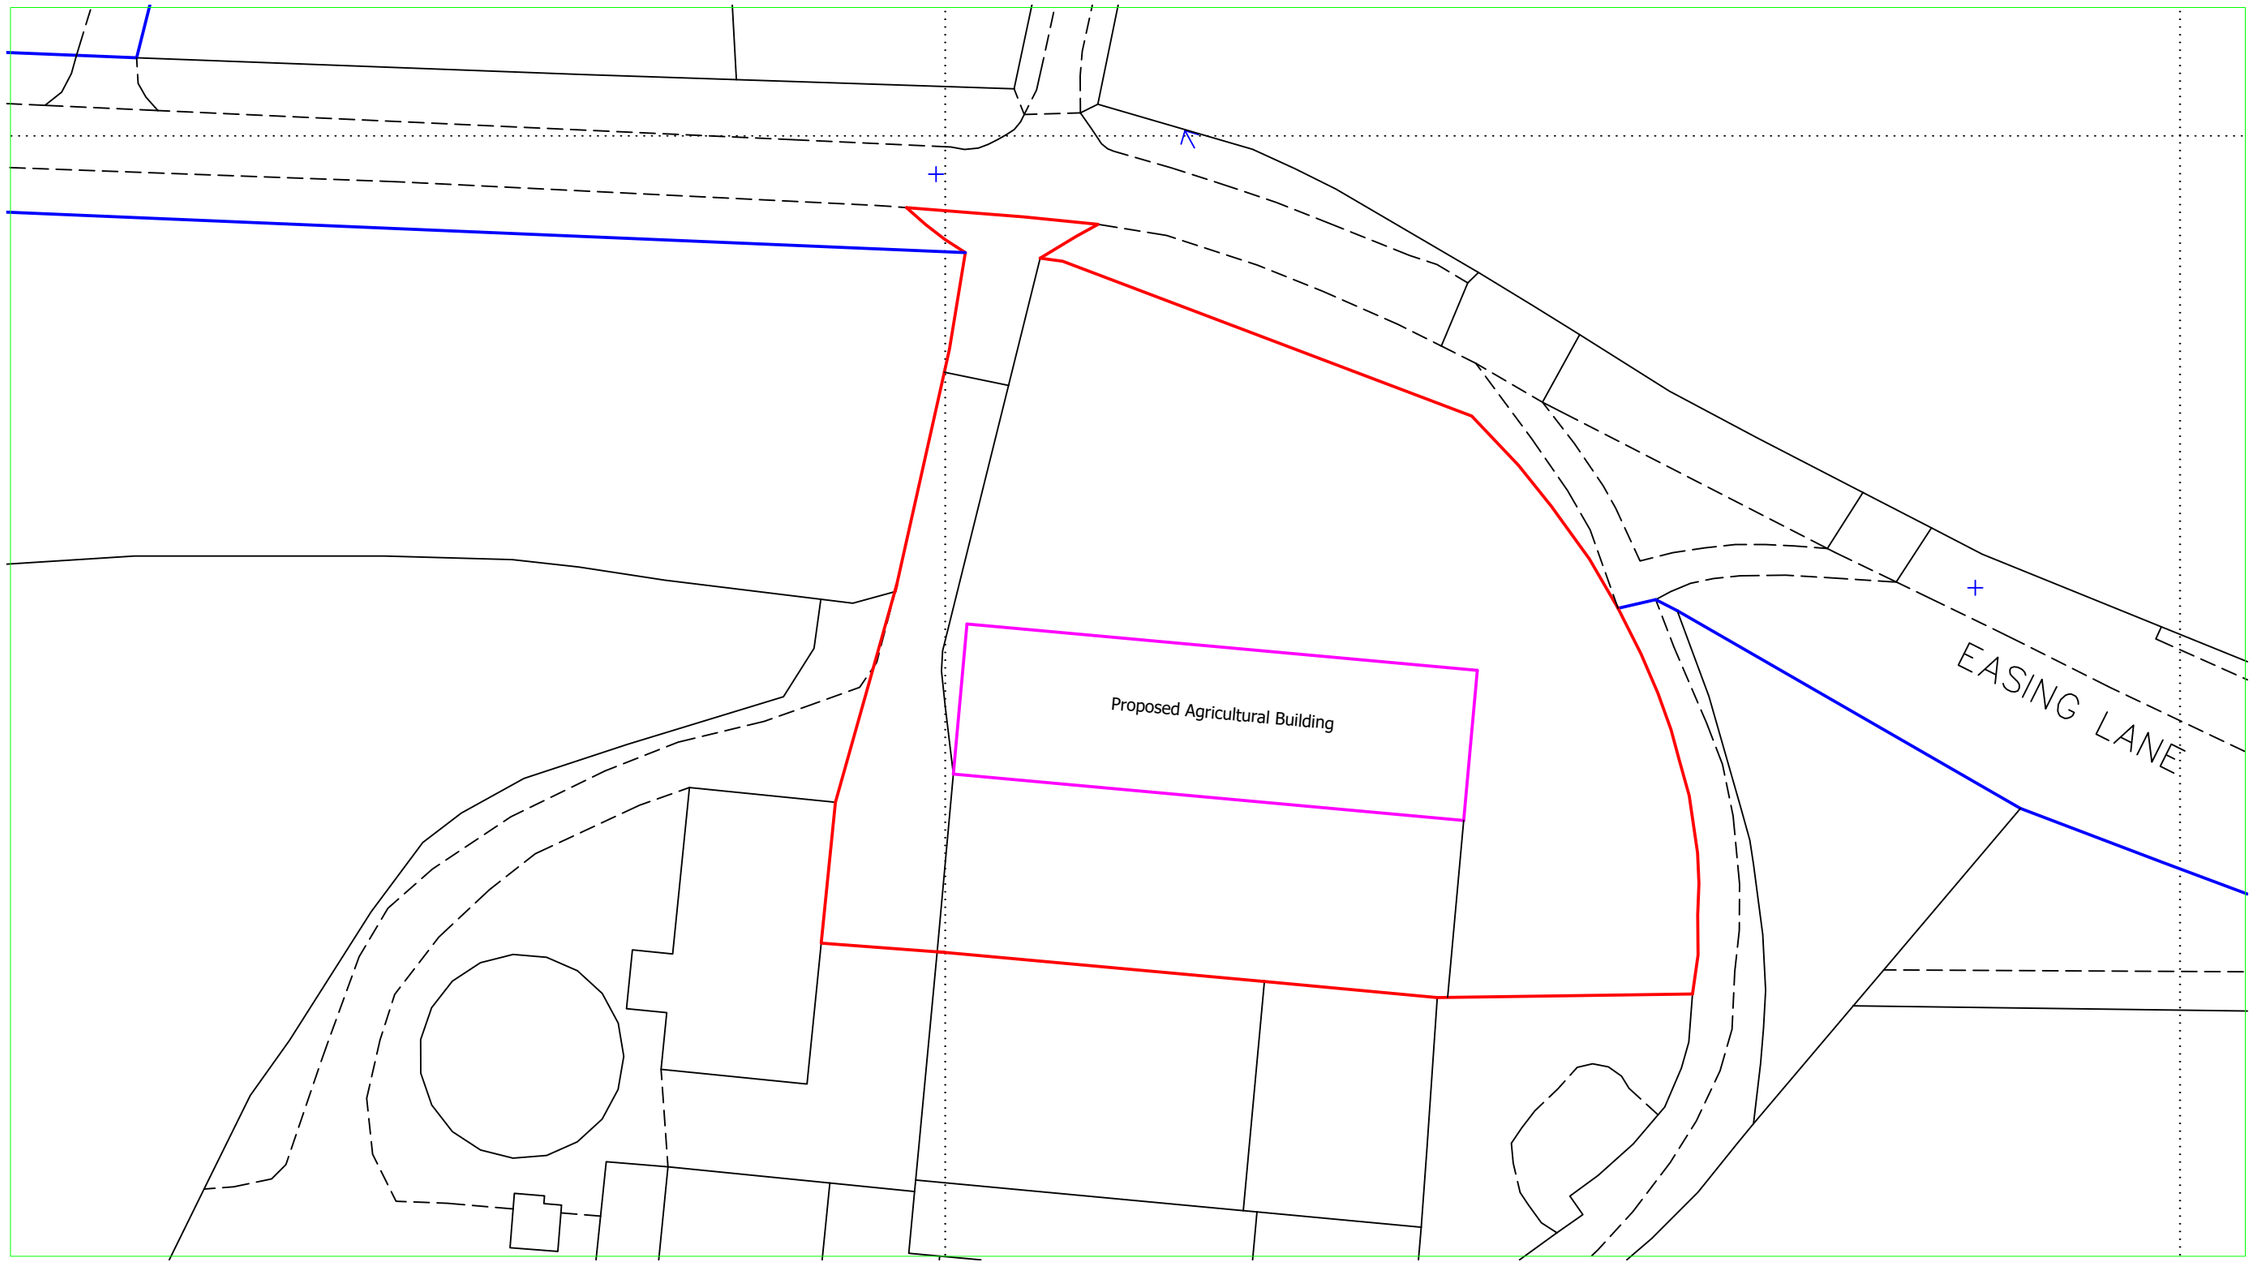

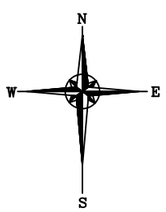

Reproduced from Ordnance Survey digital map data, 1:2500 scale, by permission of Ordnance Survey on behalf of The Controller of Her Majesty's Stationery Office.
© Crown copyright. All rights reserved. Licence Number: 100005813

Applicant:	PF Gilman Easing Farm, Thorncliffe, Leek, ST13 8UR
Proposal:	Proposed Agricultural Building
Scales:	1:500 @ A3
Detail:	Block Plan
Date:	6th September 2023
Drawing No.	EF-002