


## Block Plan

0.0m 5.0m 10.0m 15.0m 20.0m 25.0m

scale bar @ 1:500

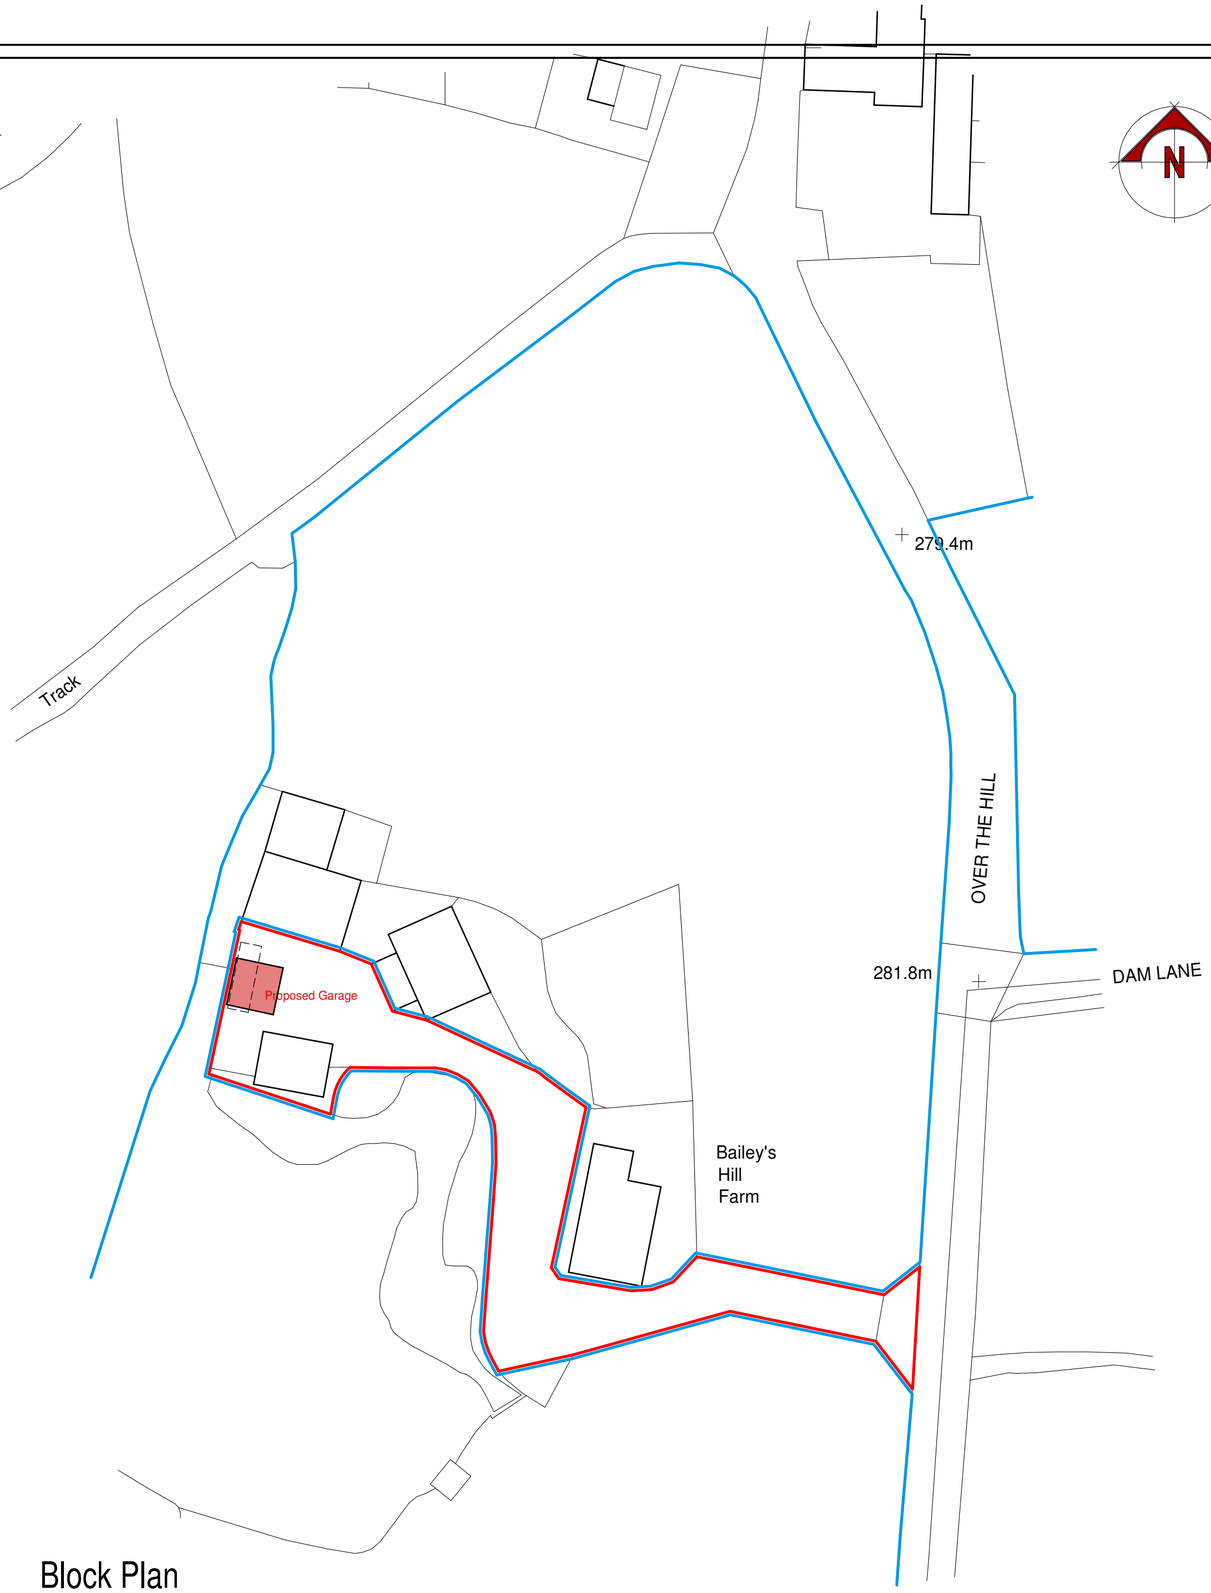


## Location Plan

0.0m 10.0m 20.0m 30.0m 40.0m 50.0m

scale bar @ 1:1250

Serial number: 237898
© Crown copyright and database right 2022
Ordnance Survey licence 100048957
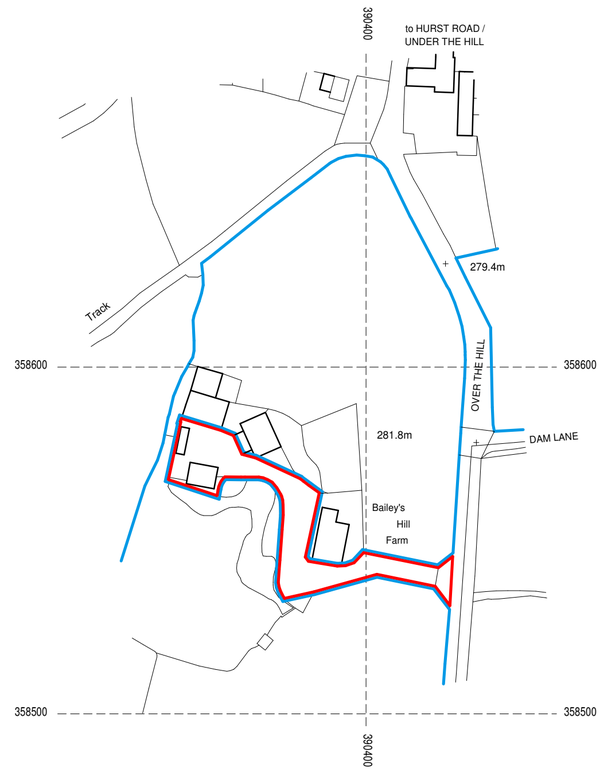
# Mr & Mrs Siekacz

Proposed Detached Garage at
Baileys Hill Farm
Over-the-Hill
Biddulph Moor
ST8 7LA

Planning Proposal
Location and Block Plan

| Date | Sheet | Scale |
|---|---|---|
| Sept 2023 | A2 | 1:1250 + 1:500 |
| Drg No. | Rev. | Drawn |
| 2022-2667-07 | - | NAW |

SAMMONS Architectural LIMITED
Chartered Institute of Architectural Technologists Registered Practice

10 Cawdry Buildings, Fountain Street, Leek. ST13 6JP
Telephone: 01538 386002
E-mail: info@sammonsltd.co.uk
Web: www.sammonsltd.co.uk

This drawing is copyright.
All dimensions must be checked prior to commencement.