


First Floor Plan

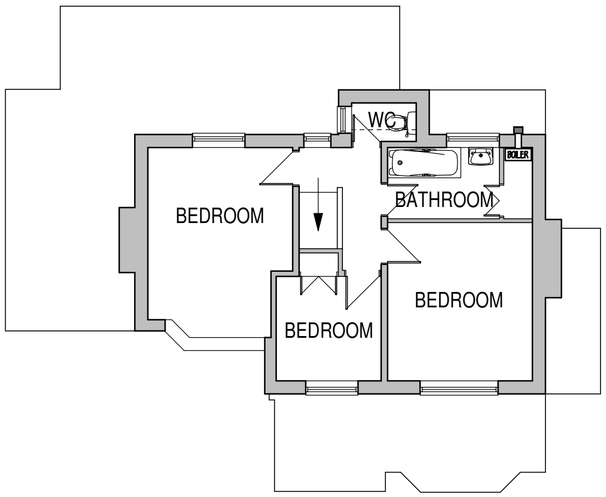


Side Elevation



Rear Elevation



Front Elevation

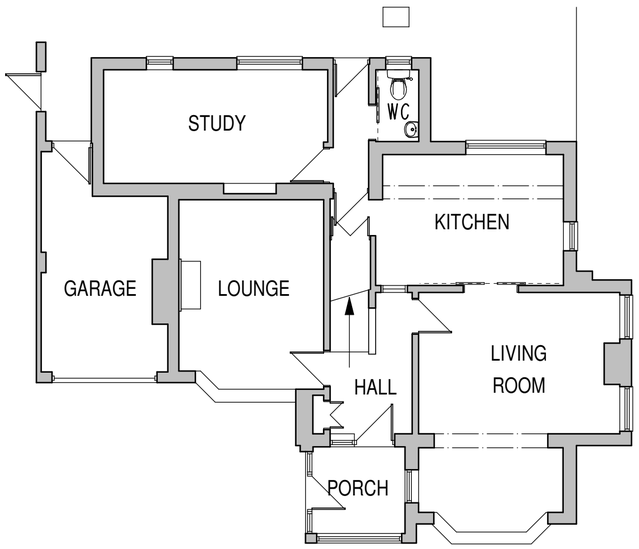

Ground Floor Plan



Side Elevation



scale bar @ 1:100

MR. J. HURST

PROPOSED ALTERATION AND EXTENSION OF DWELLING, THE ORCHARD, SPRINGFIELD AVENUE, LEEK, STAFFS, ST13 6ET.

EXISTING CONDITIONS

Date FEB 2004	Scale 1:100
Drg No. 2004-1242-01	Drawn RG/AMB

Rev. A - 16/03/2023 - TITLE SHEET AMENDED

SAMMONS Architectural LIMITED
British Institute of Architectural Technologists

10 Cawdry Buildings, Fountain Street, Leek. ST13 6JP
Telephone + Fax 01538 386002
E-mail: mail@sammonsltd.fsnet.co.uk

This drawing is copyright.
All dimensions must be checked prior to commencement.