

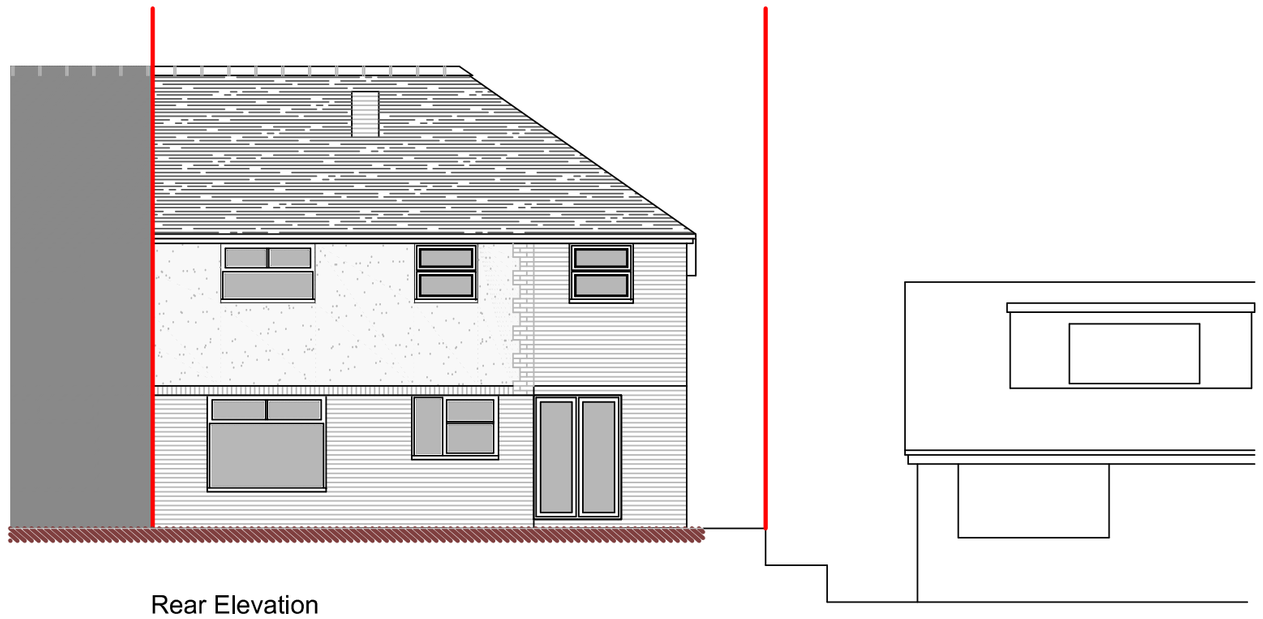


Rear Elevation

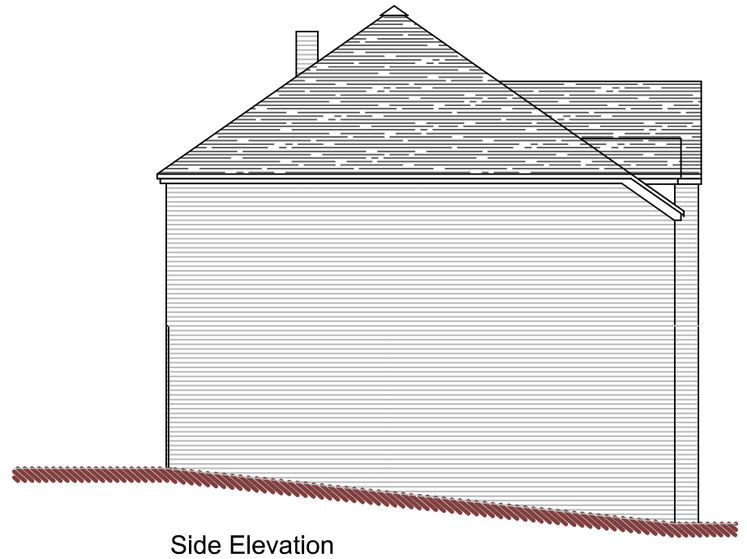

Side Elevation

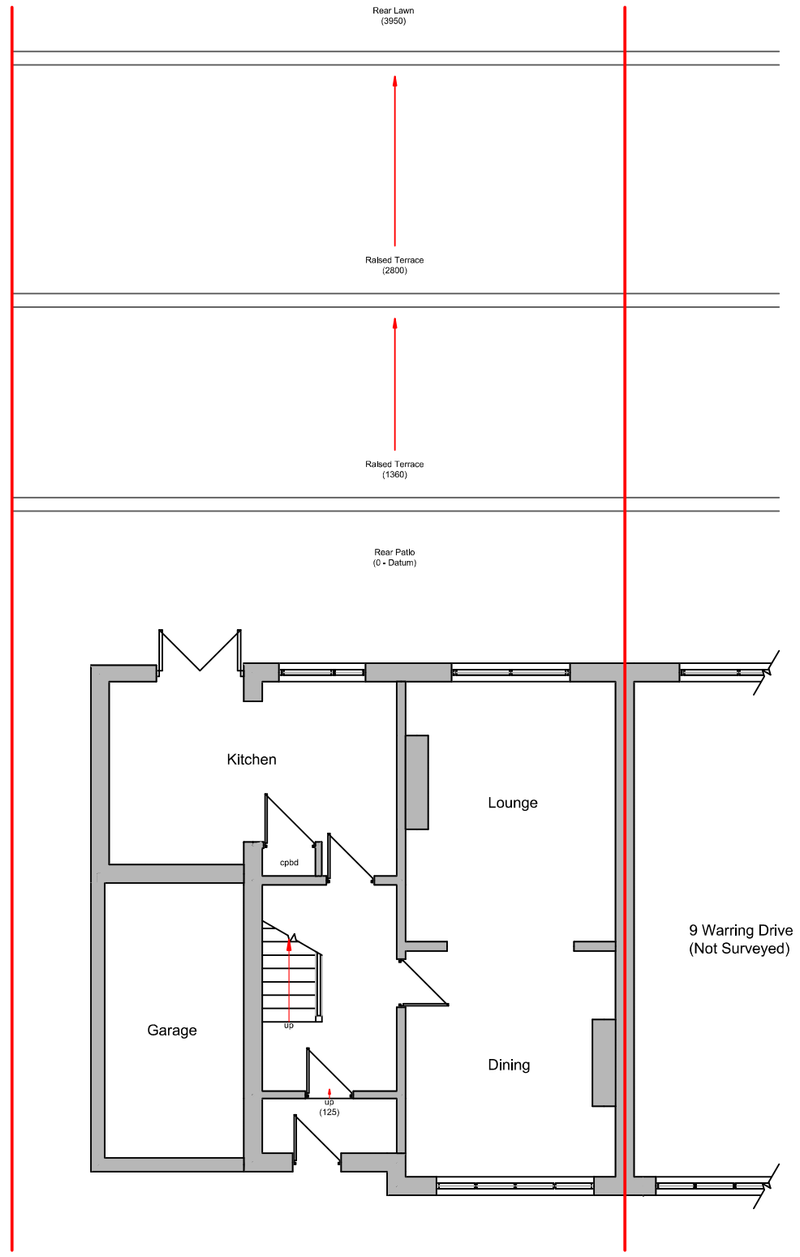


Ground Floor Plan

Metres

1 2 3 4 5 10

SCALE 1:100

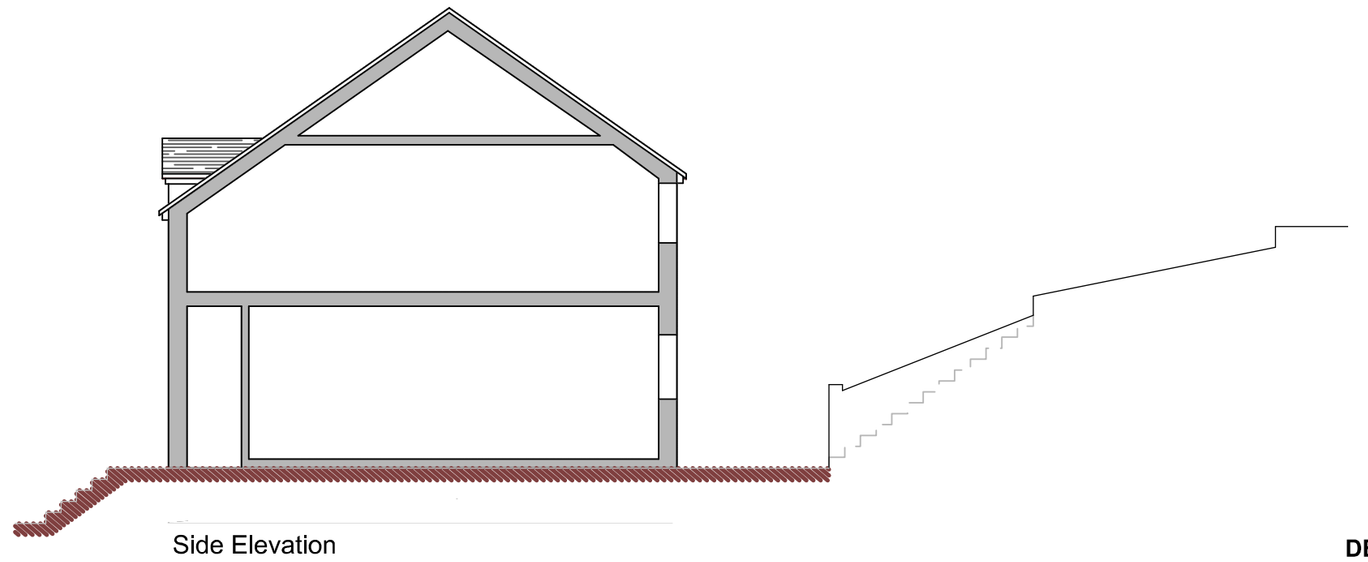

Side Elevation

DBD Architectural Consultancy Ltd ©2023

1. Copyright is vested with DBD Architectural Consultancy Ltd.

2. All dimensions to be checked on site before proceeding.

3. Contractor to check/adjust dimensions of new work to suit existing conditions.
Do not assume existing structure or details are plumb, square or level.

4. Contractor must notify the architect of any discrepancies before proceeding.

5. All drawings to be read in conjunction with all other consultants drawings and specs.

Rev	Date	Description
A	05.09.23	Amendments following clients comments

DBD Architectural Consultancy

DBD Architectural Consultancy Ltd
50 Broad Street, Leek,
Staffordshire, ST13 5NS
01538 383118
mail@dbdconsultants.co.uk
www.dbdconsultants.co.uk

Mr C Futcher
7 Warrington Drive
Leek
ST13 8NA

Client

Single Storey Rear Extension & Landscaping Earth Works

Project

Title

Plans as Existing

Stage: Planning		
Size: A2	Date: 14.07.23	Job No: 2237
Scale: 1:100		

Drawing Number: PL 02A