
Location Plan

Site Address: **Rose Cottage, Knypersley Hall, Harlech Drive, Biddulph, ST8 7AN**

PlanningPortal

Date Produced: **21-Aug-2023**

Scale: **1:1250 @A3**

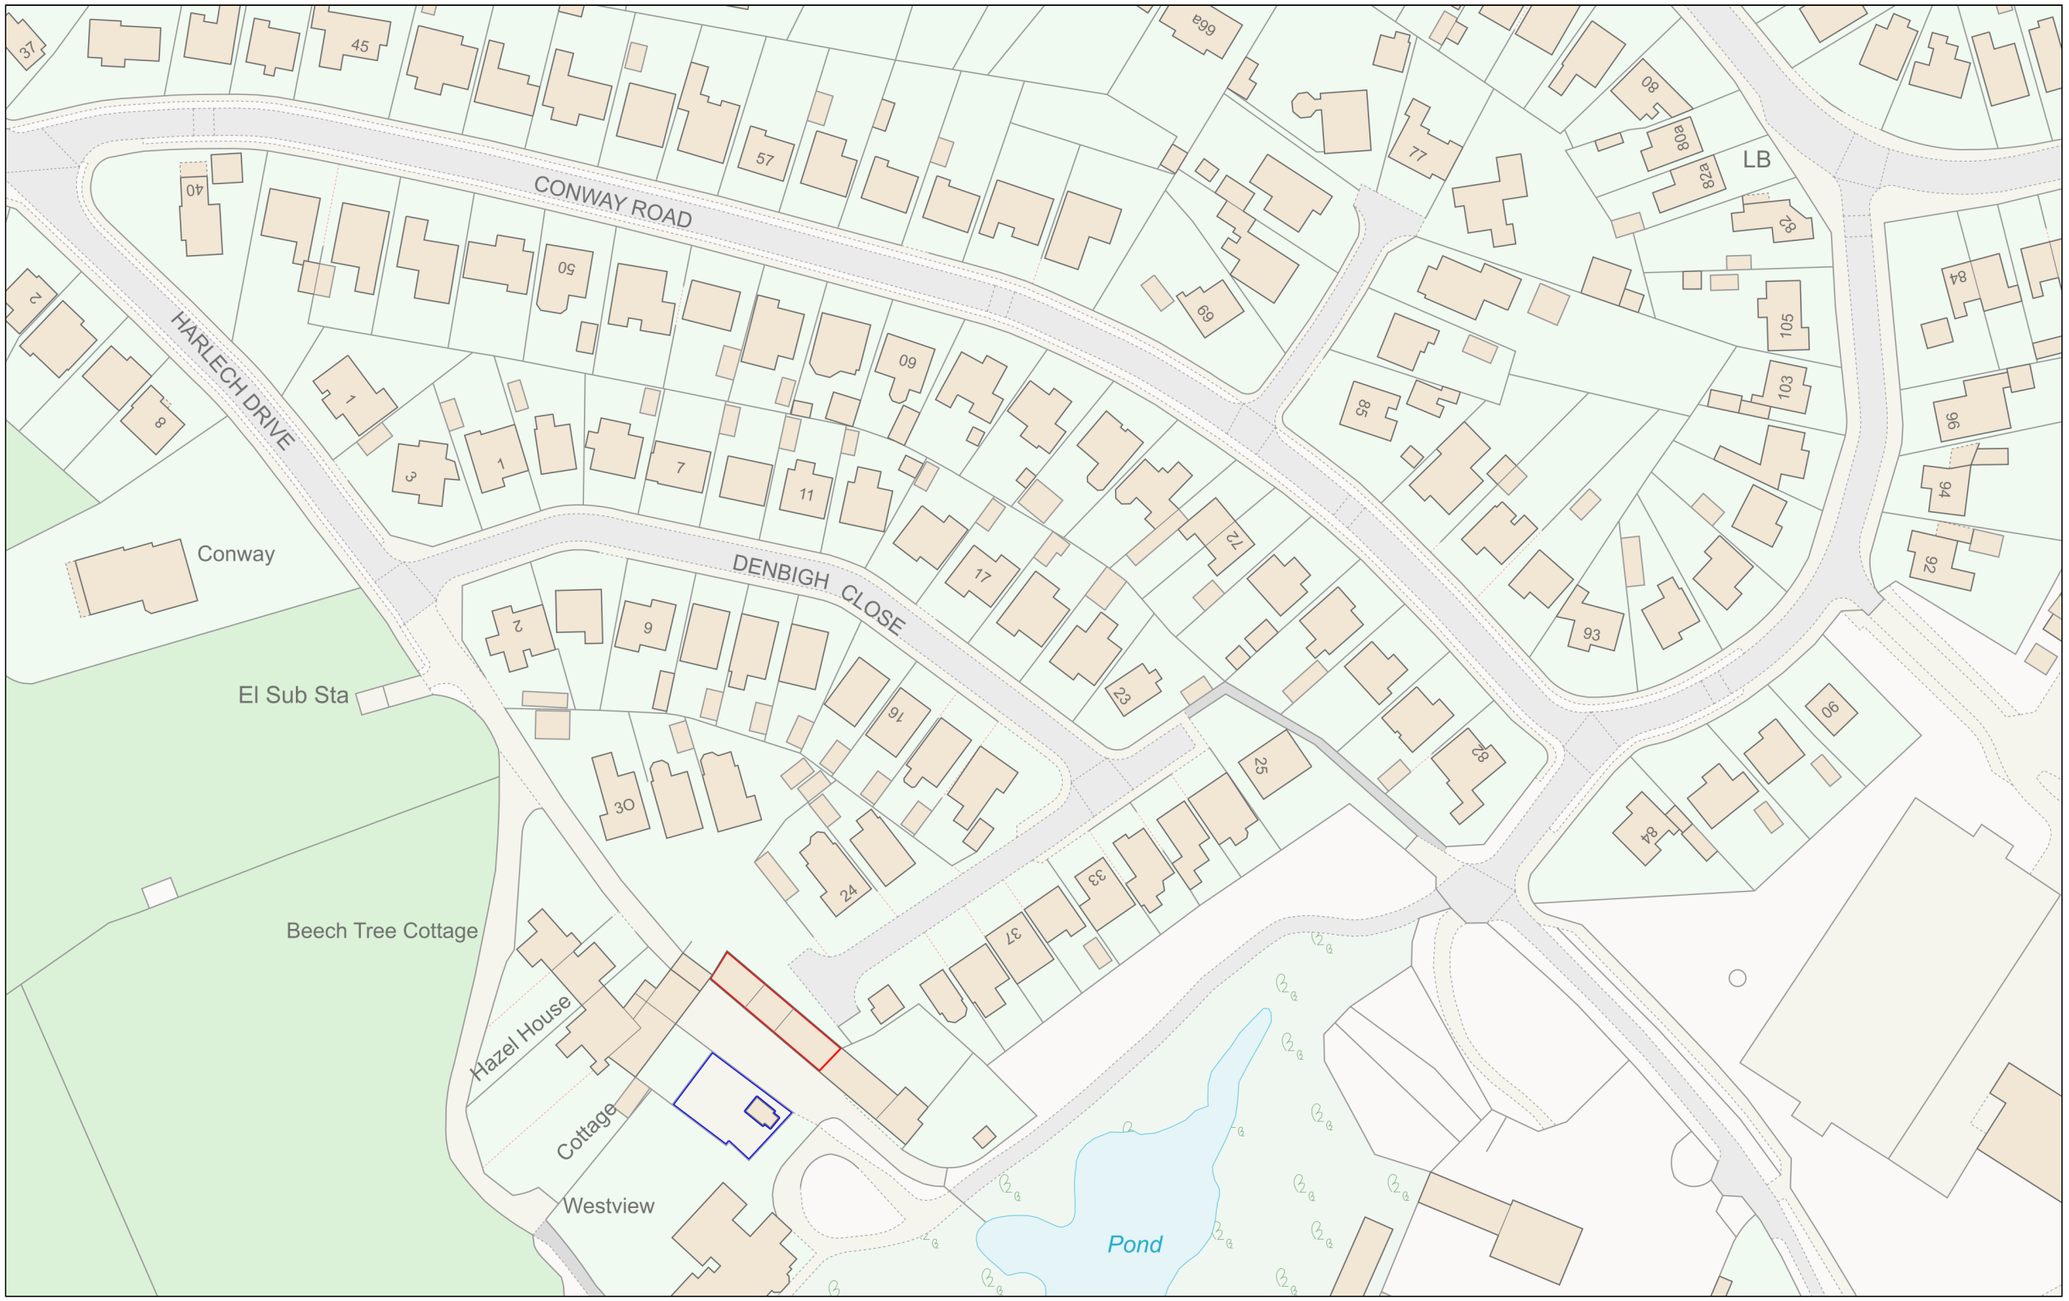

N

Planning Portal Reference: **PP-12340768v3**

0 50

Metres

Powered By TerraQuest

© Crown copyright and database rights 2023 OS 100042766