
Notes:
This drawing is copyright.
Figured dimensions only to be used.

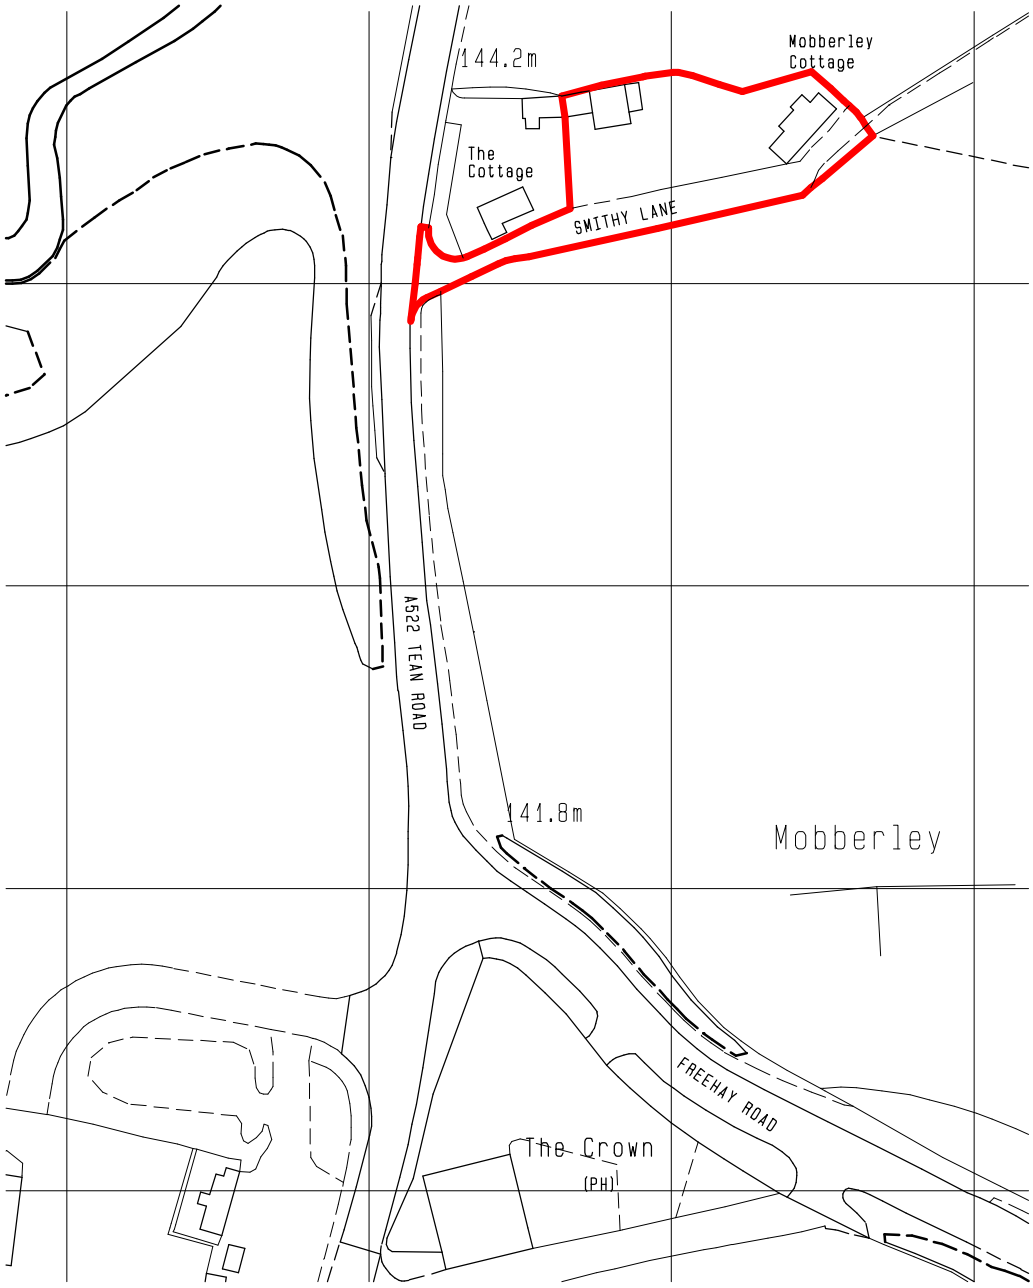

Ordnance Survey (c) Crown Copyright 2018. All rights reserved. Licence number 100022432

0 10 20 30 40 50m

SCALE 1:1250 @ A4

Client
L & S DEVELOPMENTS

Contract
LAND OFF SMITHY LANE, MOBBERLEY,
CHEADLE, STOKE-ON-TRENT, ST10 1TN

Drawing Title
LOCATION PLAN

Date	Scale	Drg. no.
14th MAY 2018	1:1250	5658-001

ellis·hillman partnership
Chartered Architects
Holly Lodge, Silverdale Road, Wolstanton,
Newcastle, Staffs. ST5 8BQ
Telephone: 01782 633116
FAX: 01782 717487
E mail: admin@ellishillmanpartnership.co.uk