

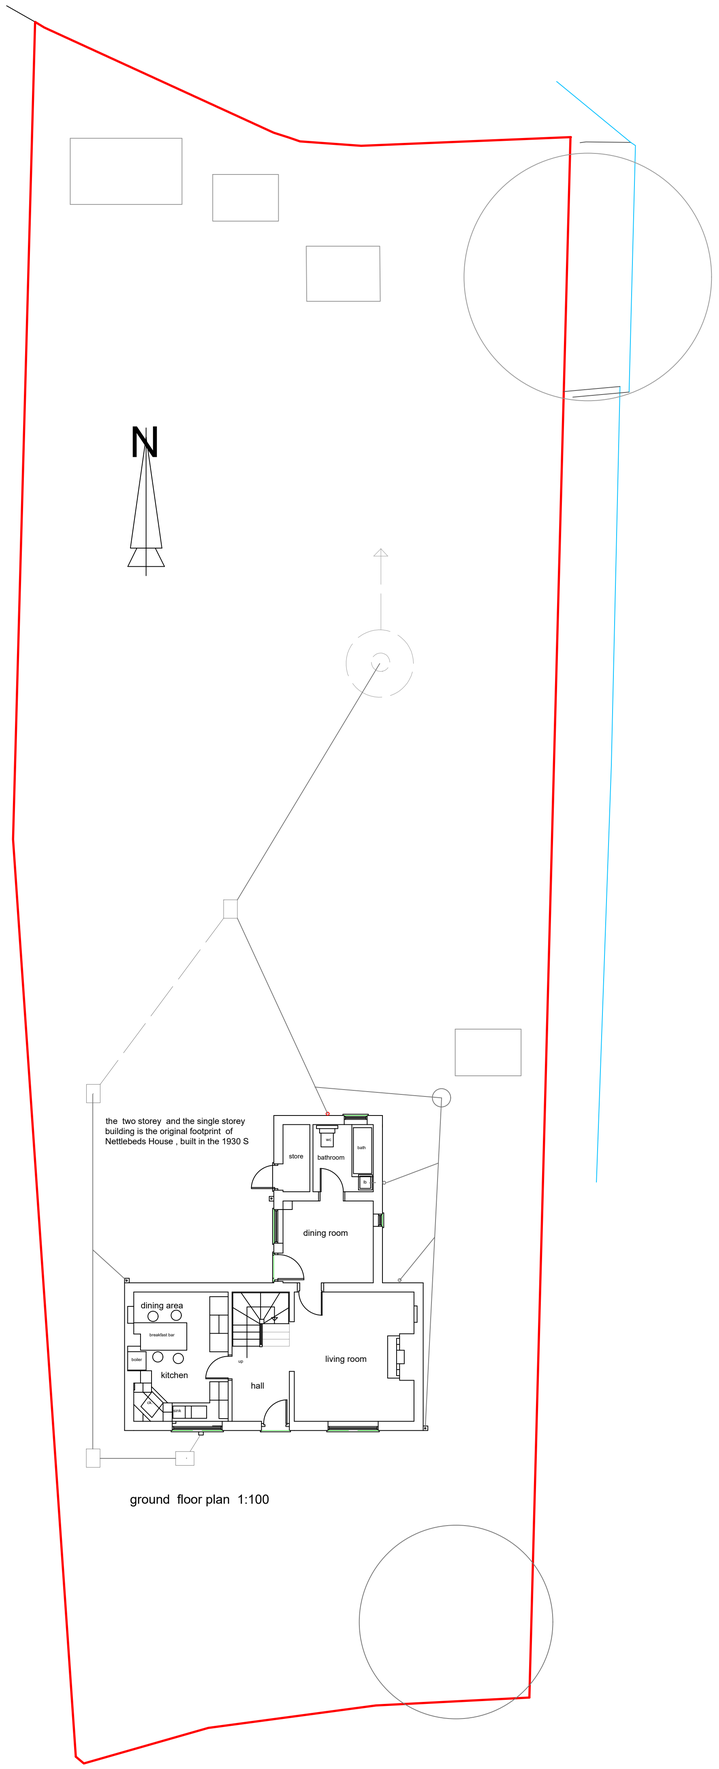



ground floor plan 1:100

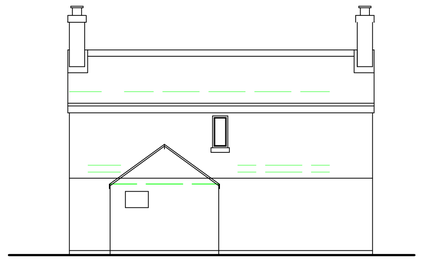

rear elevation north facing 1:100

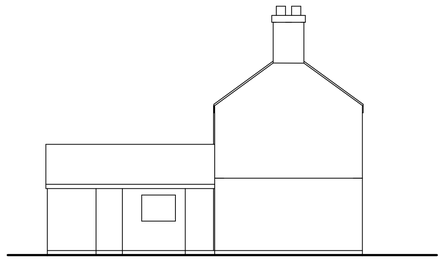


side elevation west facing 1:100

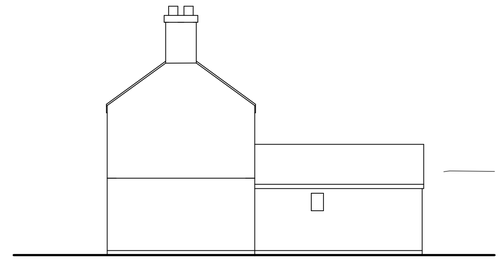


side elevation east facing 1:100




front elevation south facing 1:100

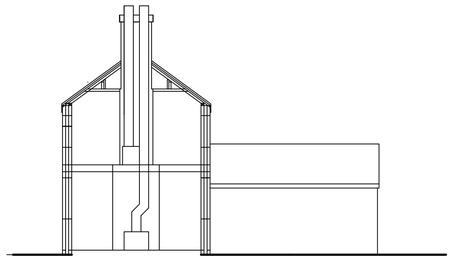

section 1:100

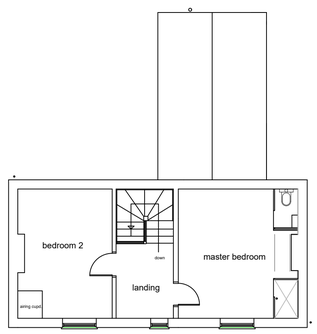

first floor plan 1:100

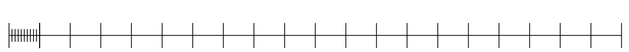

scale bar

Existing survey Drawing

Nettlebeds House off Woodhouse Lane Biddulph Moor

Staffordshire Moorlands st8 7rn

Messrs Mr and Mrs R & S Valentine

drawing no 10/11/01/d Scale 1;100 metric A1 paper size

Date 10th Nov 2022

rev a 12/12/2022 introduced scale bar and north point

rev d 05/09/2023 note added indicating the rear extension is part of the original 1930s dwelling