
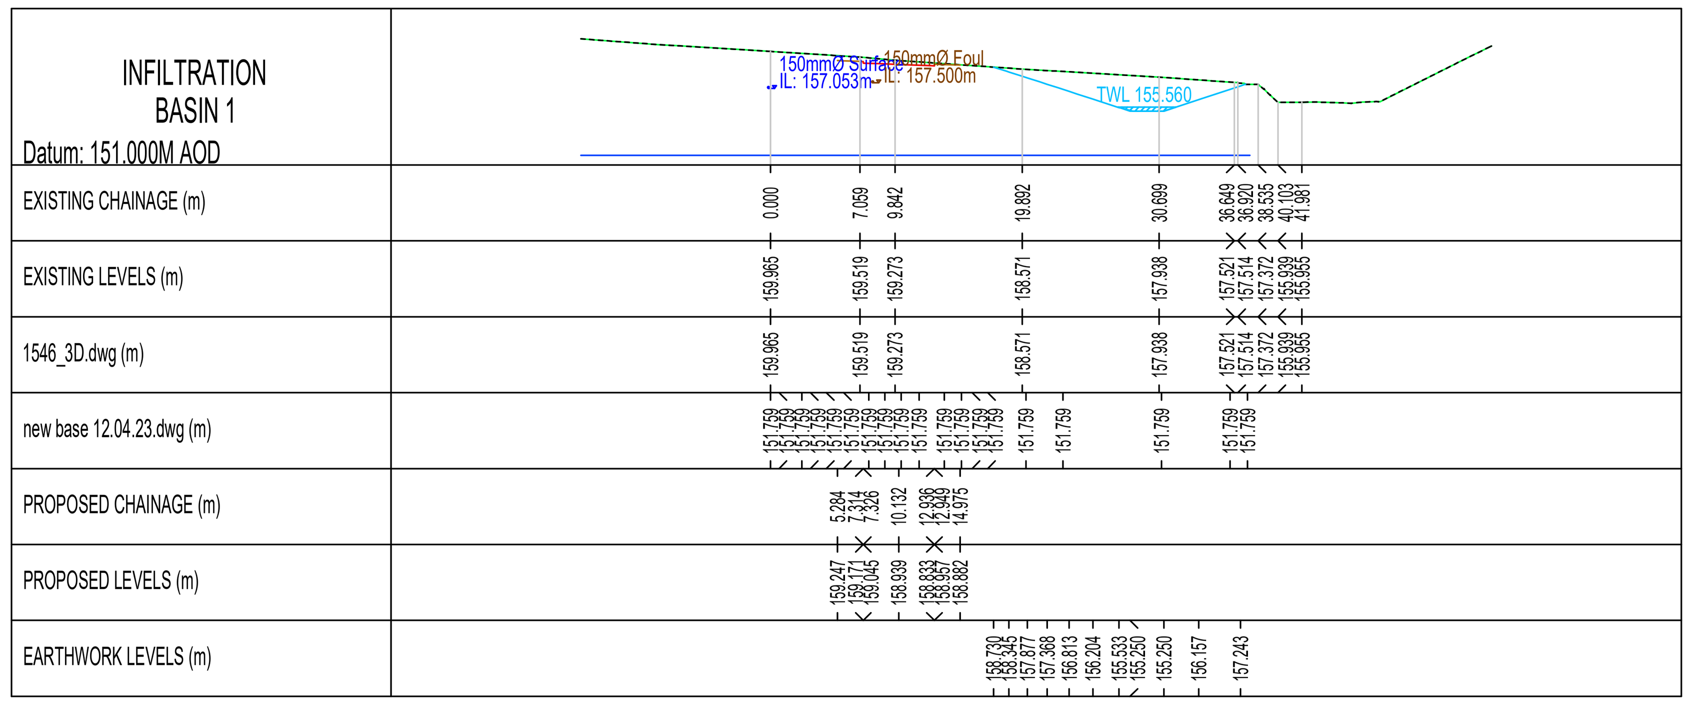


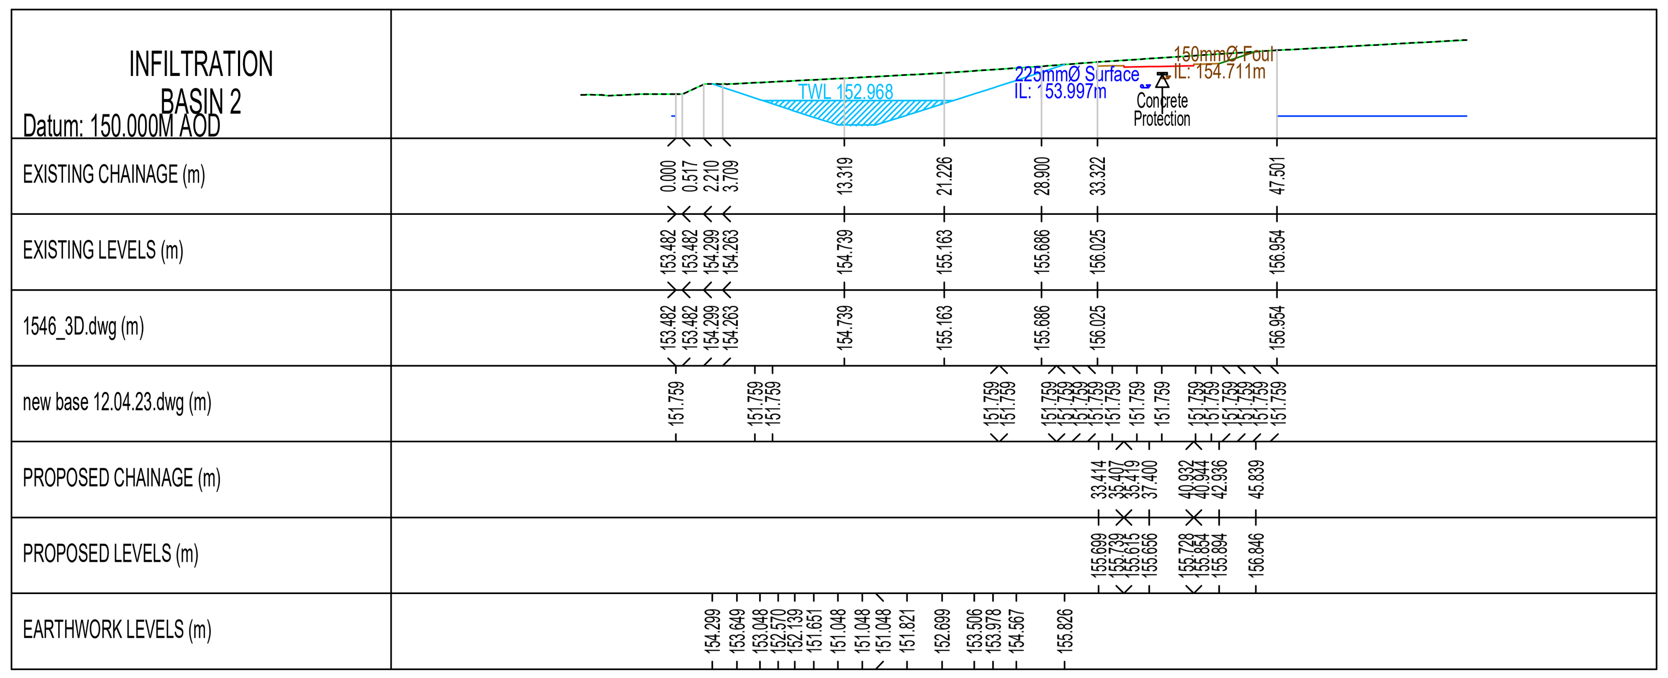

Rev | Description | Chk'd/App'd | Date

Issue
PRELIMINARY

Client/Architect
MARKDEN HOMES

Contract
TENFORD LANE
UPPER TEAN

Title
SECTIONS THROUGH
INFILTRATION BASINS
1 and 2

KEYTECH DEVELOPMENT DESIGN LTD
RIVERSIDE OFFICES, MOUNTBATTEN WAY, CONGLETON, CW12 1DY
PHONE: 07710199945, EMAIL: gary@keytechdesign.co.uk

Date: Sep 23
Scale: 1:500
Original size: A1
Drawn: HB
Checked
Approved

Drawing No.
K22-001-304
Revision.