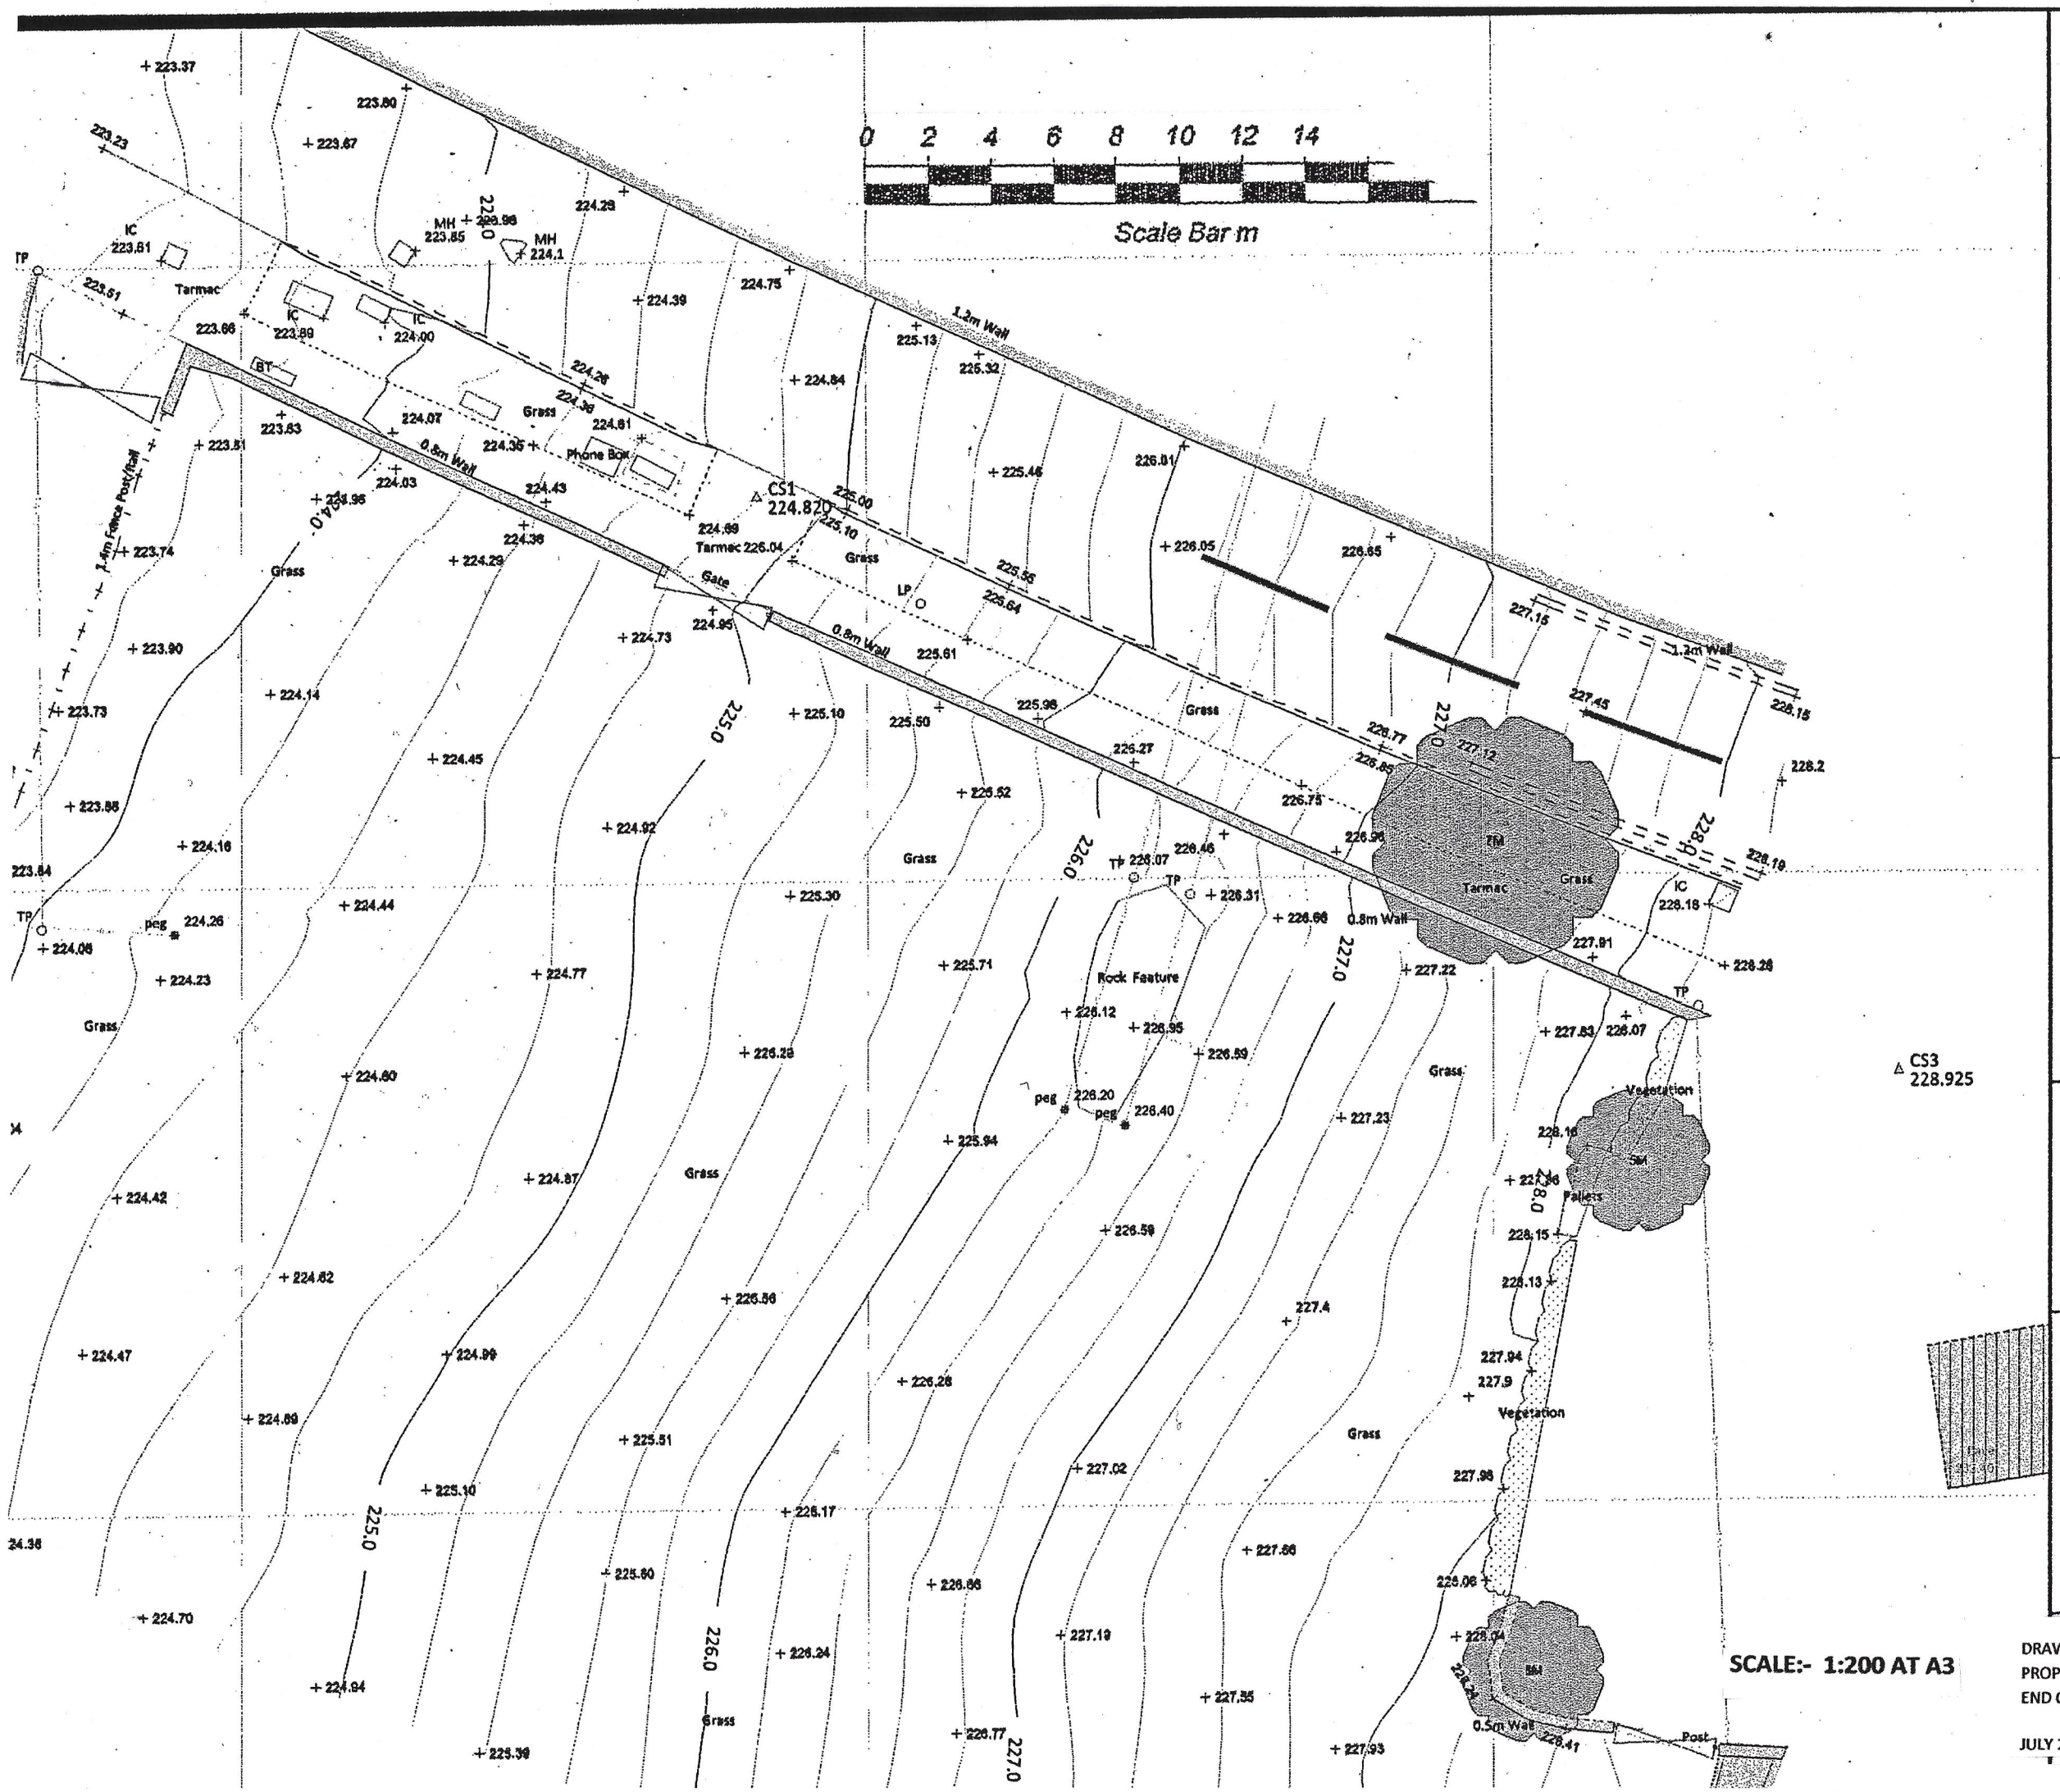

Floor Plan Legend:

- Window Cill & Head Height
  SHt: Sill Height From FFL
  HHt: Head Height From FFL
- Door Height From FFL
- Overhead Detail
- Stairs/Step
- Radiator
- Ventilation / Overhead
- Access Hatch
- TV Point
- Phone Point
- 13A Power Socket
- Fused Socket
- Shaver Socket
- Extractor Fan
- Lantern Light
- Down Light
- Light Dimmer Switch
- Light Switch
- Fixed Lighting
- FA Fire Alarm Button
- FX Fire Extinguisher
- Reception Room Name
- Carpet Floor Covering
- 2.49 Ceiling Height
- IFL 145.80 Internal Floor Level

Topographic Legend:

- Buildings / Walls
- Building Canopy / Overhang
- Concrete edge
- Kerb line
- Centre Line
- Barrier
- Hedge
- Security Fence
- Panel Fence
- Gate
- Overhead Line
- Tree / Sapling
- Tree Canopy Line
- Chambers
- CS1 Survey Station & Name
- Bench Mark
- Temporary Bench Mark
- CL Cover level
- IL Invert level
- Inv Ø 0.25 Pipe invert (diameter)
- GU Gully
- MH Manhole
- IC Inspection chamber

THE SURVEY ASSOCIATION

CASTLE SURVEYS LTD

MIDLANDS
4 KILWARDBY STREET, ASHBY-DE-LA-ZOUCH, LEICESTERSHIRE, LE65 2FQ
01530 569338

MANCHESTER
91 PRINCESS STREET, MANCHESTER, M1 4HT
0161 549 0299

LONDON
54 POLAND STREET SOHO, LONDON, W1F 7NJ
020 3726 2684

info@castlesurveys.co.uk
WWW.CASTLESURVEYS.CO.UK

SCALE:- 1:200 AT A3

DRAWING NO. RMW 20 TOPOGRAPHICAL SITE PLAN AS EXISTING
PROPOSED RESIDENTIAL DEVELOPMENT ON LAND AT THE EASTERN END OF MILL LANE WETLEY ROCKS STAFFORDSHIRE ST9 0BH

JULY 2023