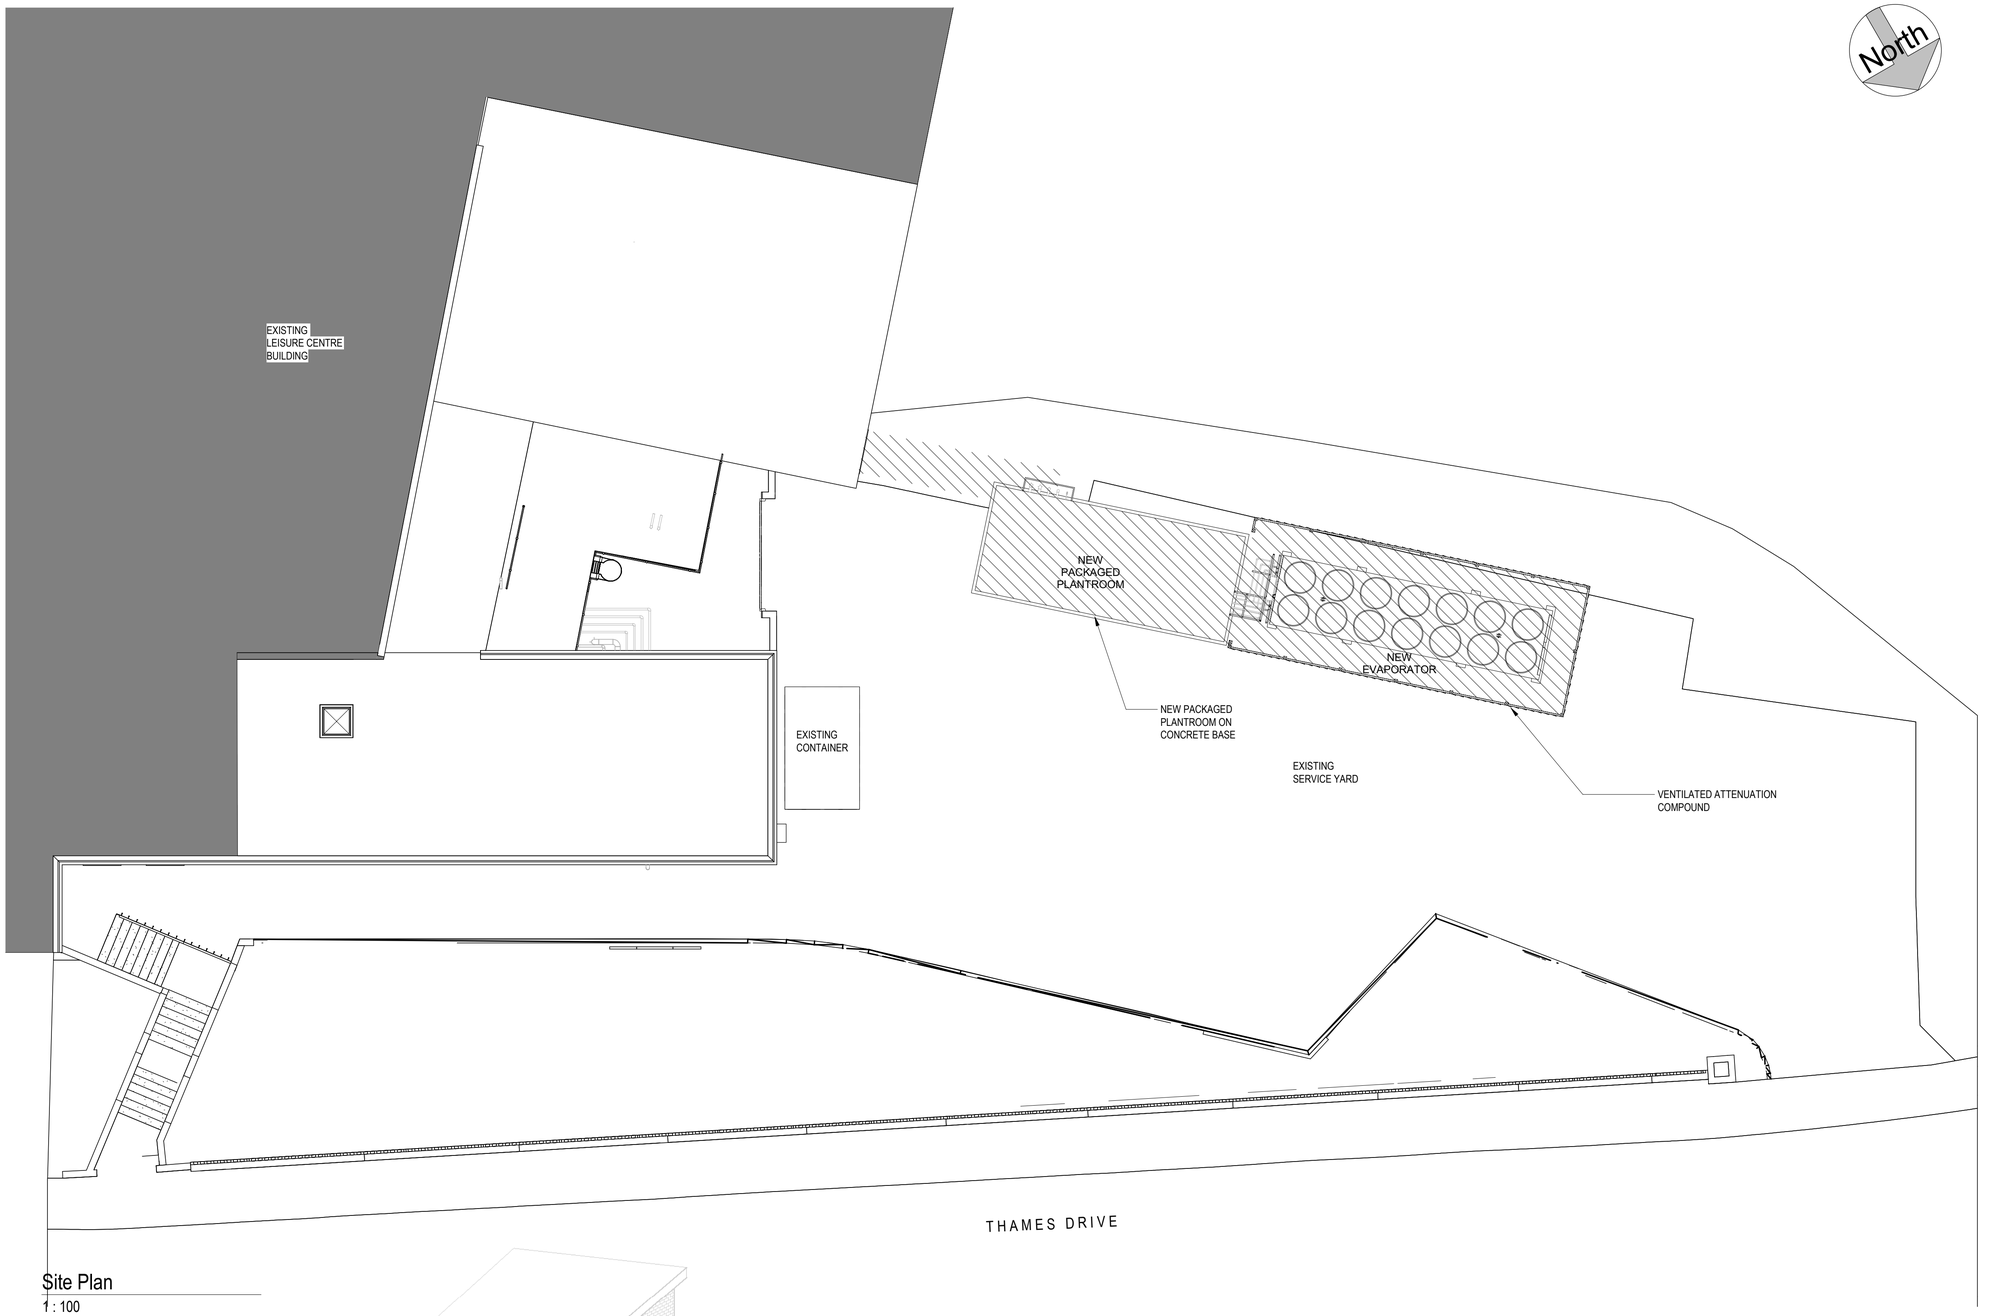

Site Plan
1 : 100

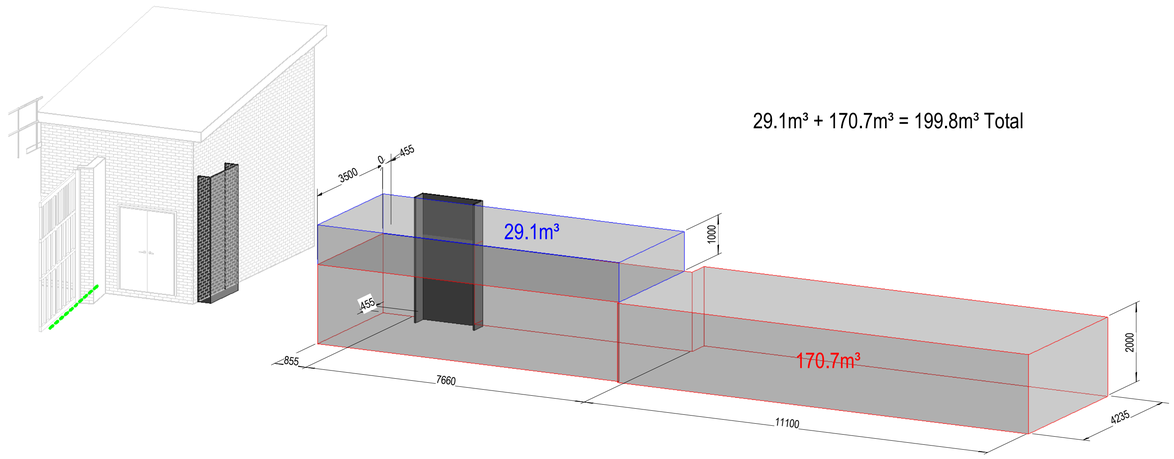

0 1m 5m 10m
scale 1:100

NOTES:

ALL DIMENSIONS TO BE CHECKED ON SITE AND ANY DISCREPANCIES TO BE PRIOR DISCUSSED WITH THE AUTHOR BEFORE PROCEEDING.

PURPOSE OF ISSUE:
Planning

LeisureEnergy
Sustainable savings

CLIENT:

PROJECT:
Biddulph Leisure Centre

DRAWING:
Site Plan

DATE: 07/07/23
DRAWN: DB
SCALE (@ A1): 1 : 100

PROJECT No: 0823
DRAWING No: P008-8000-02
DRAWING REVISION:

08/09/2023 14:00:41