
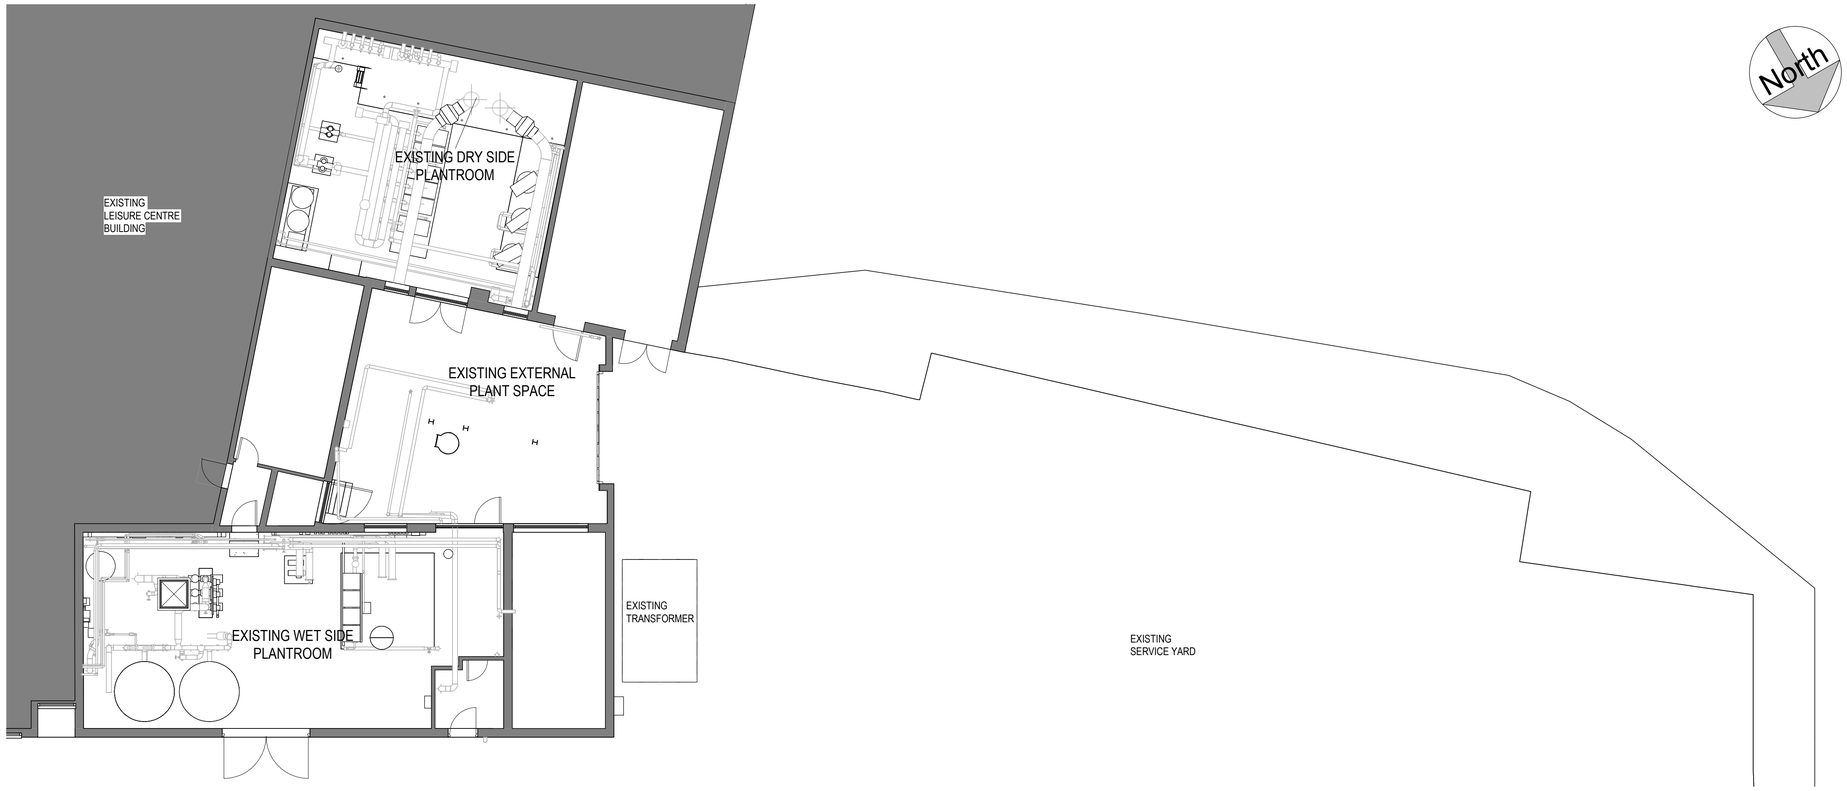


Existing 00 - Ground - Planning

1 : 100

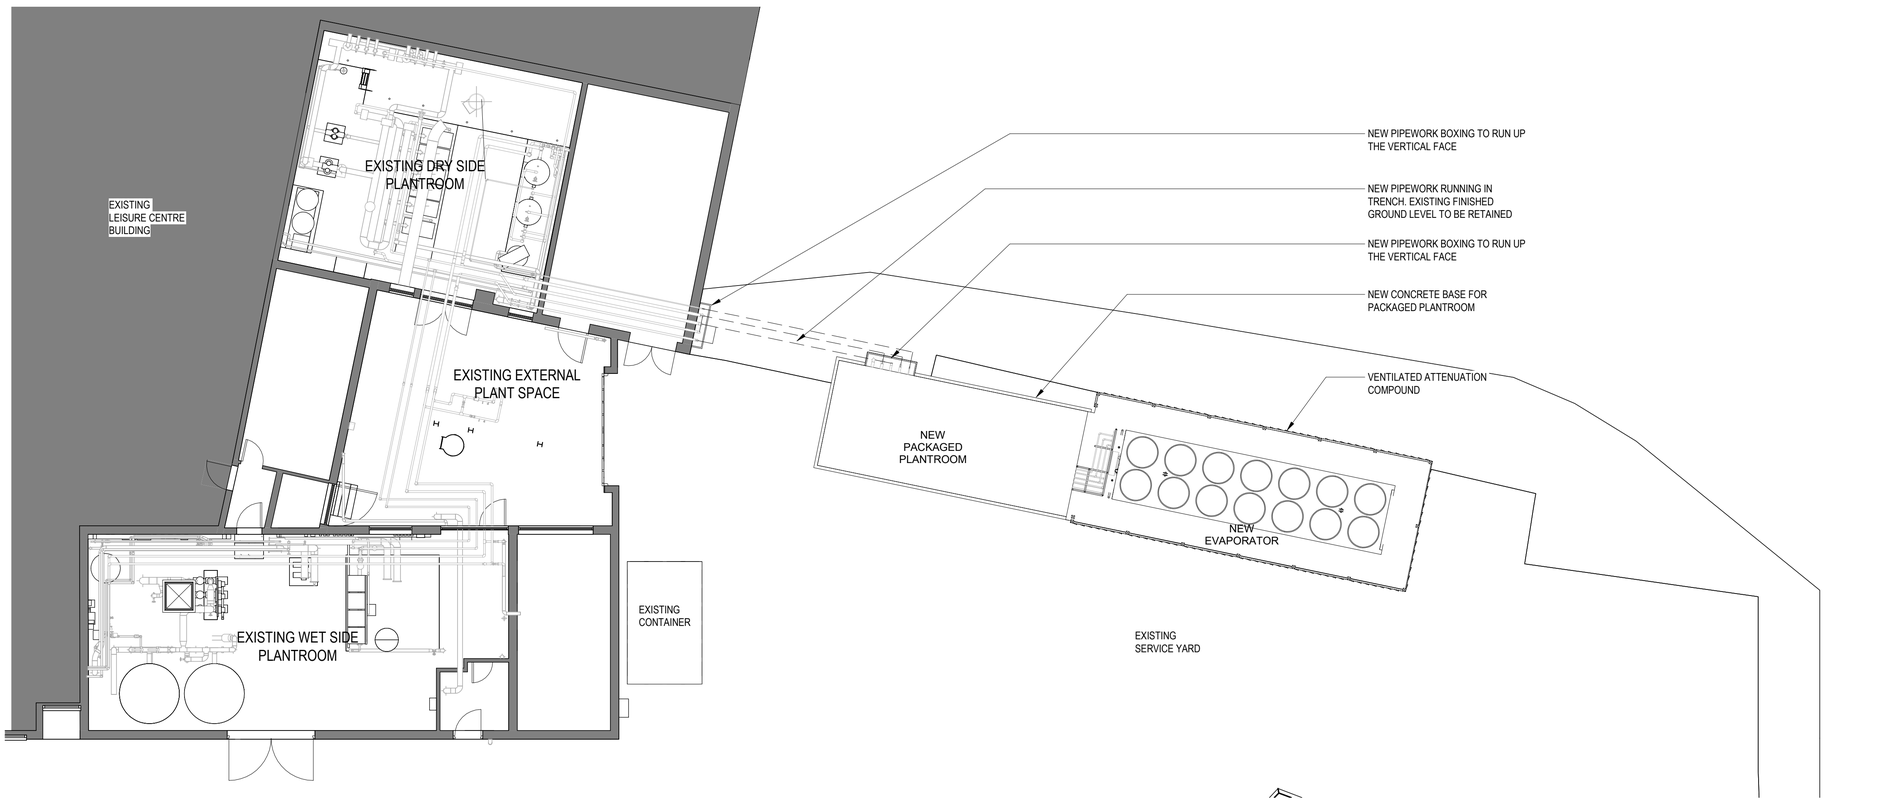

Proposed 00 - Ground - Planning

1 : 100

NOTES:

ALL DIMENSIONS TO BE CHECKED ON SITE AND ANY DISCREPANCIES TO BE PRIOR DISCUSSED WITH THE AUTHOR BEFORE PROCEEDING.

PURPOSE OF ISSUE:

Planning

LeisureEnergy
Sustainable savings

CLIENT:

PROJECT:

Biddulph Leisure Centre

DRAWING:

Existing & Proposed Ground Floor Plans

DATE: 07/06/23

DRAWN: DB

SCALE (@ A1): 1 : 100

PROJECT No: 0823

DRAWING No: P008-8000-03

DRAWING REVISION:

08/09/2023 14:01:20