



Existing North Elevation

1 : 100

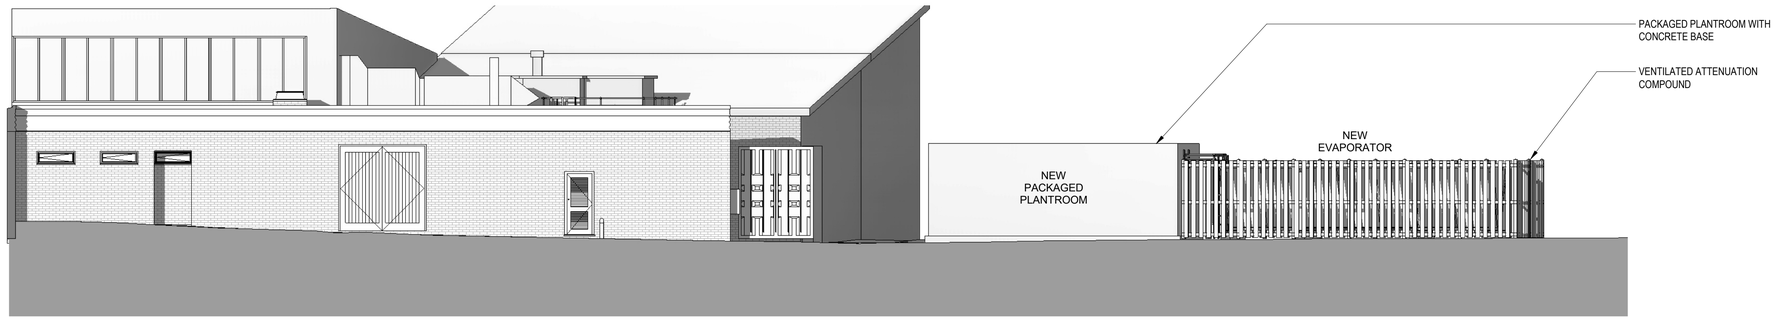


Proposed North Elevation

1 : 100

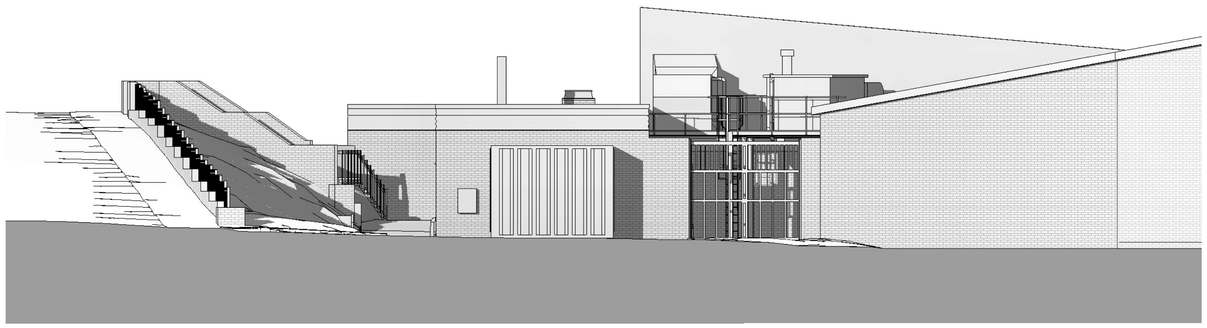

Existing West Elevation

1 : 100

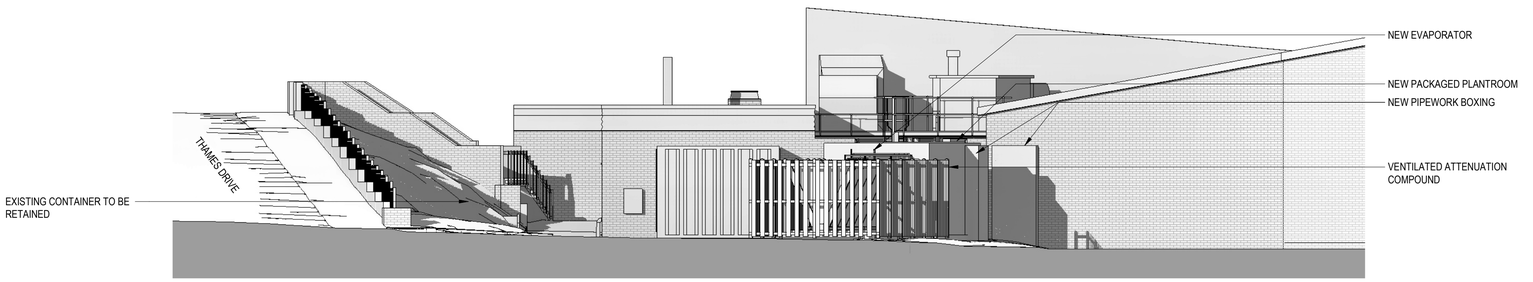

Proposed West Elevation

1 : 100

0 1m 5m 10m

scale 1:100

NOTES:

ALL DIMENSIONS TO BE CHECKED ON SITE AND ANY DISCREPANCIES TO BE PRIOR DISCUSSED WITH THE AUTHOR BEFORE PROCEEDING.

PURPOSE OF ISSUE:

Planning

LeisureEnergy

Sustainable savings

CLIENT:

PROJECT:

Biddulph Leisure Centre

DRAWING:

Existing & Proposed North & West Elevations

DATE: 07/06/23

DRAWN: DB

SCALE (@ A1) 1 : 100

PROJECT No: 0823

DRAWING No: P008-8000-05

DRAWING REVISION:

08/09/2023 14:01:41