
ROBert L FORD


private architectural practitioner and rural development consultant

PARKSIDE PARK ROAD LEEK STAFFORDSHIRE ST13 8JT

roblford@phonecoop.coop 01538 389290 / 07969 68 68 86

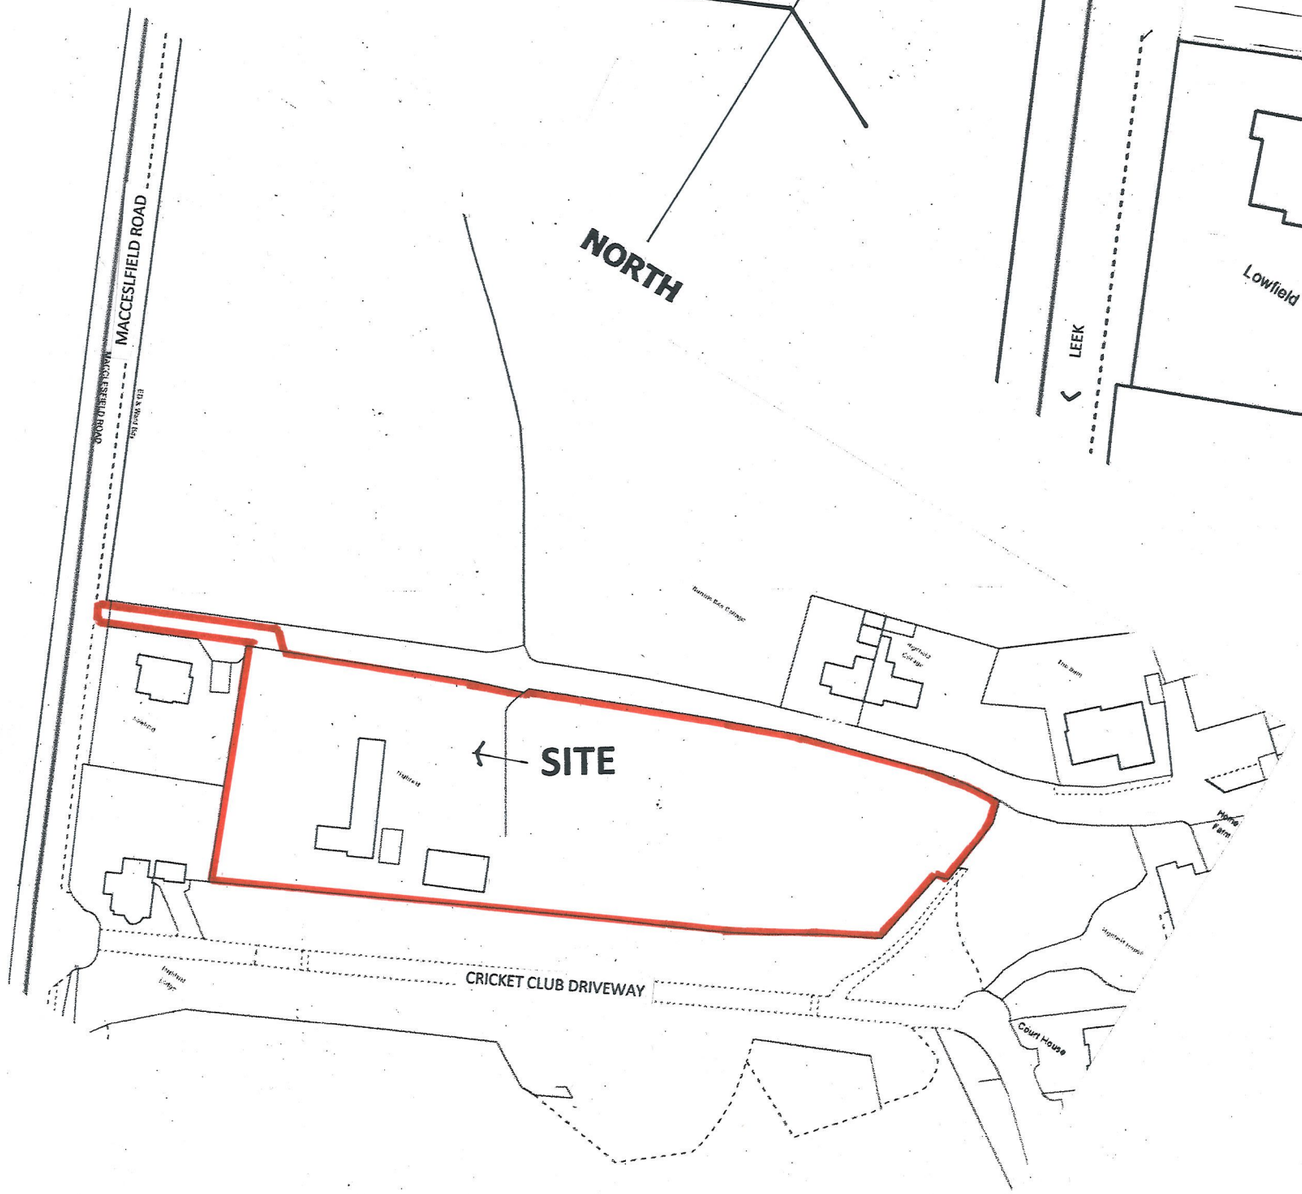

5 METRES X 10 X 10 METRES AT 1:1250 SCALE

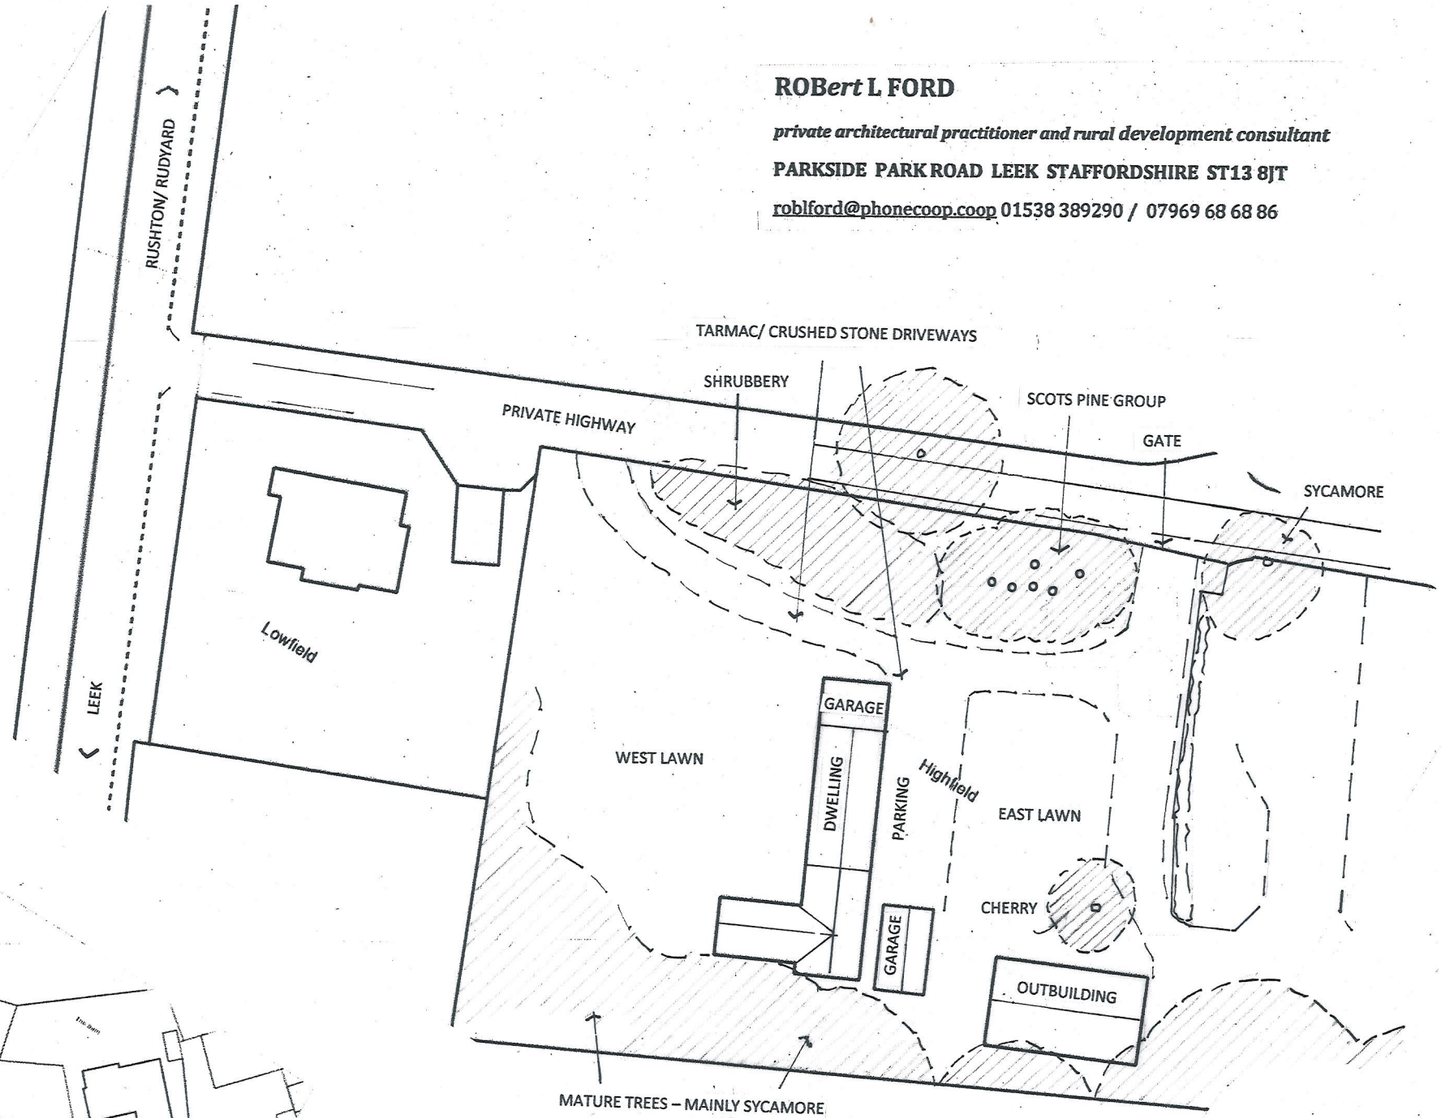

1 METRE X 25 METRES AT 1:500 SCALE

HML A2 01 SITE LOCATION / BLOCK PLAN SCALE AT A3 1:1250 / 1:500

PROPOSED DETACHED SINGLE STOREY RESIDENTIAL ANNEX AT **HIGHFIELD**
MACCLESFIELD ROAD LEEK STAFFORDSHIRE ST13 8SG

07 2022