ROBert L FORD

private architectural practitioner and rural development consultant

PARKSIDE PARK ROAD LEEK STAFFORDSHIRE ST13 8JT

roblford@phonecoop.coop 01538 389290 / 07969 68 68 86

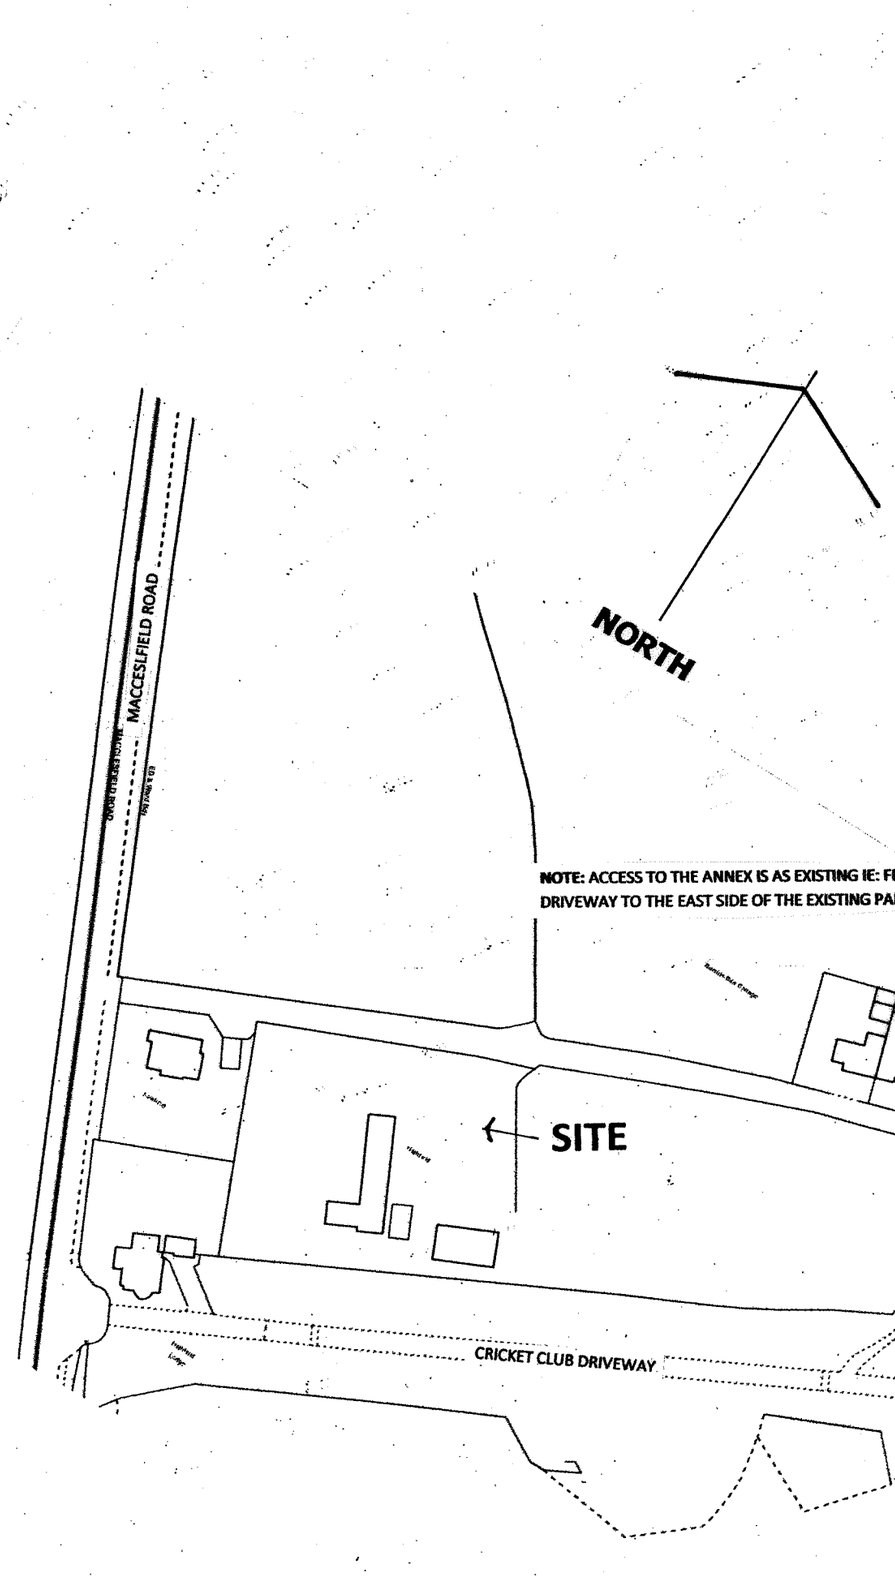

NOTE: ACCESS TO THE ANNEX IS AS EXISTING IE: FROM MACCLESFIELD ROAD VAI THE PRIVATE HIGHWAY AND THEN THE PRIVATE DRIVEWAY TO THE EAST SIDE OF THE EXISTING PARENT DWELLING HOUSE

5 METRES X 10 X 10 METRES AT 1:1250 SCALE

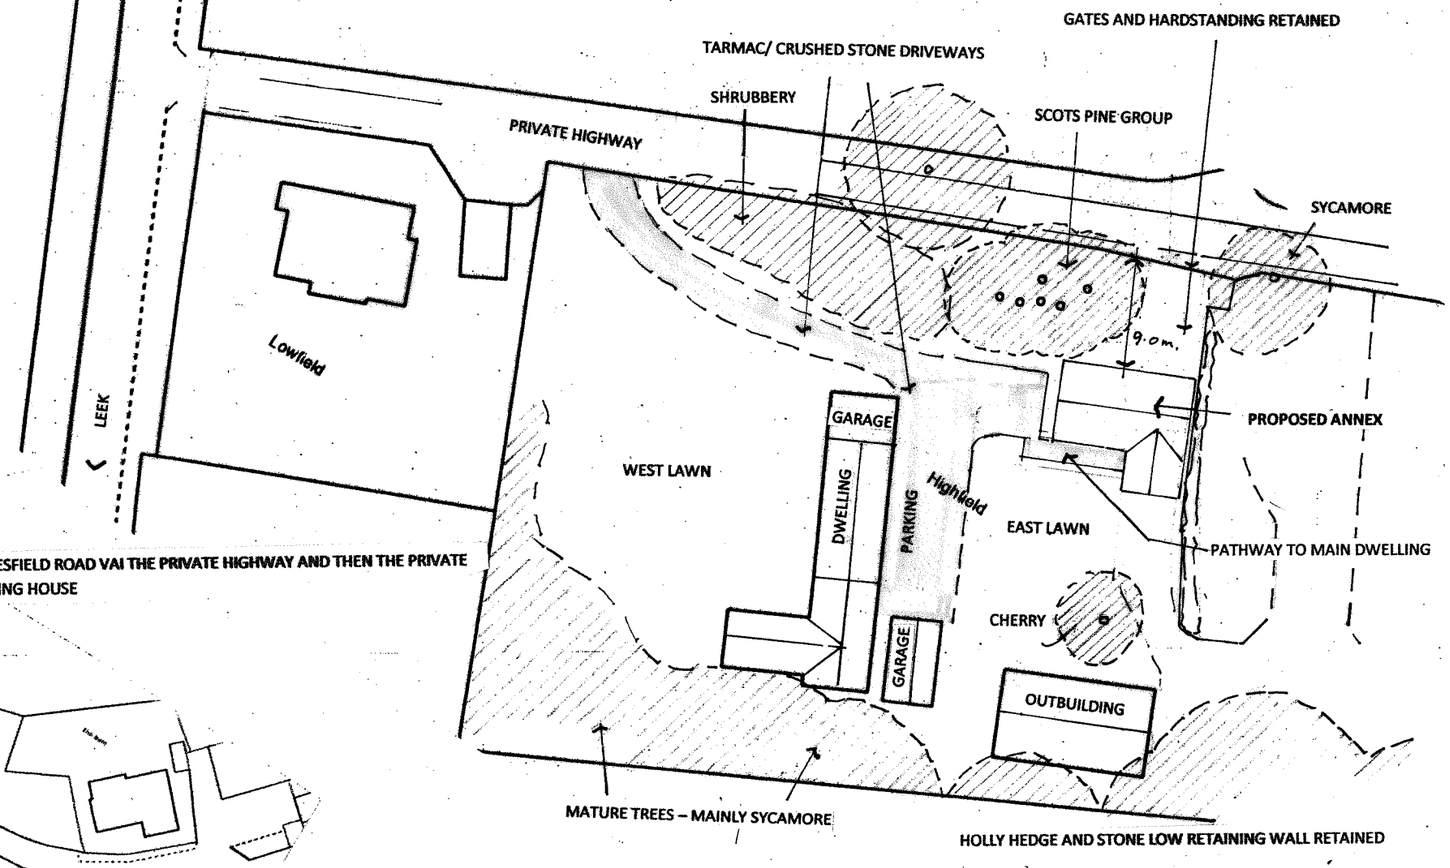

1 METRE X 25 METRES AT 1:500 SCALE

REVISIONS

A 05 2023 ACCESS AND OTHER NOTES ADDDED INCL. DISTANCE FROM BOUNDARY DIMENSION

HML A2 05A SITE LOCATION / BLOCK PLAN AS PROPOSED SCALE AT A3 1:1250 / 1:500

PROPOSED DETACHED SINGLE STOREY RESIDENTIAL ANNEX AT **HIGHFIELD**
MACCLESFIELD ROAD LEEK STAFFORDSHIRE ST13 8SG

08 2022