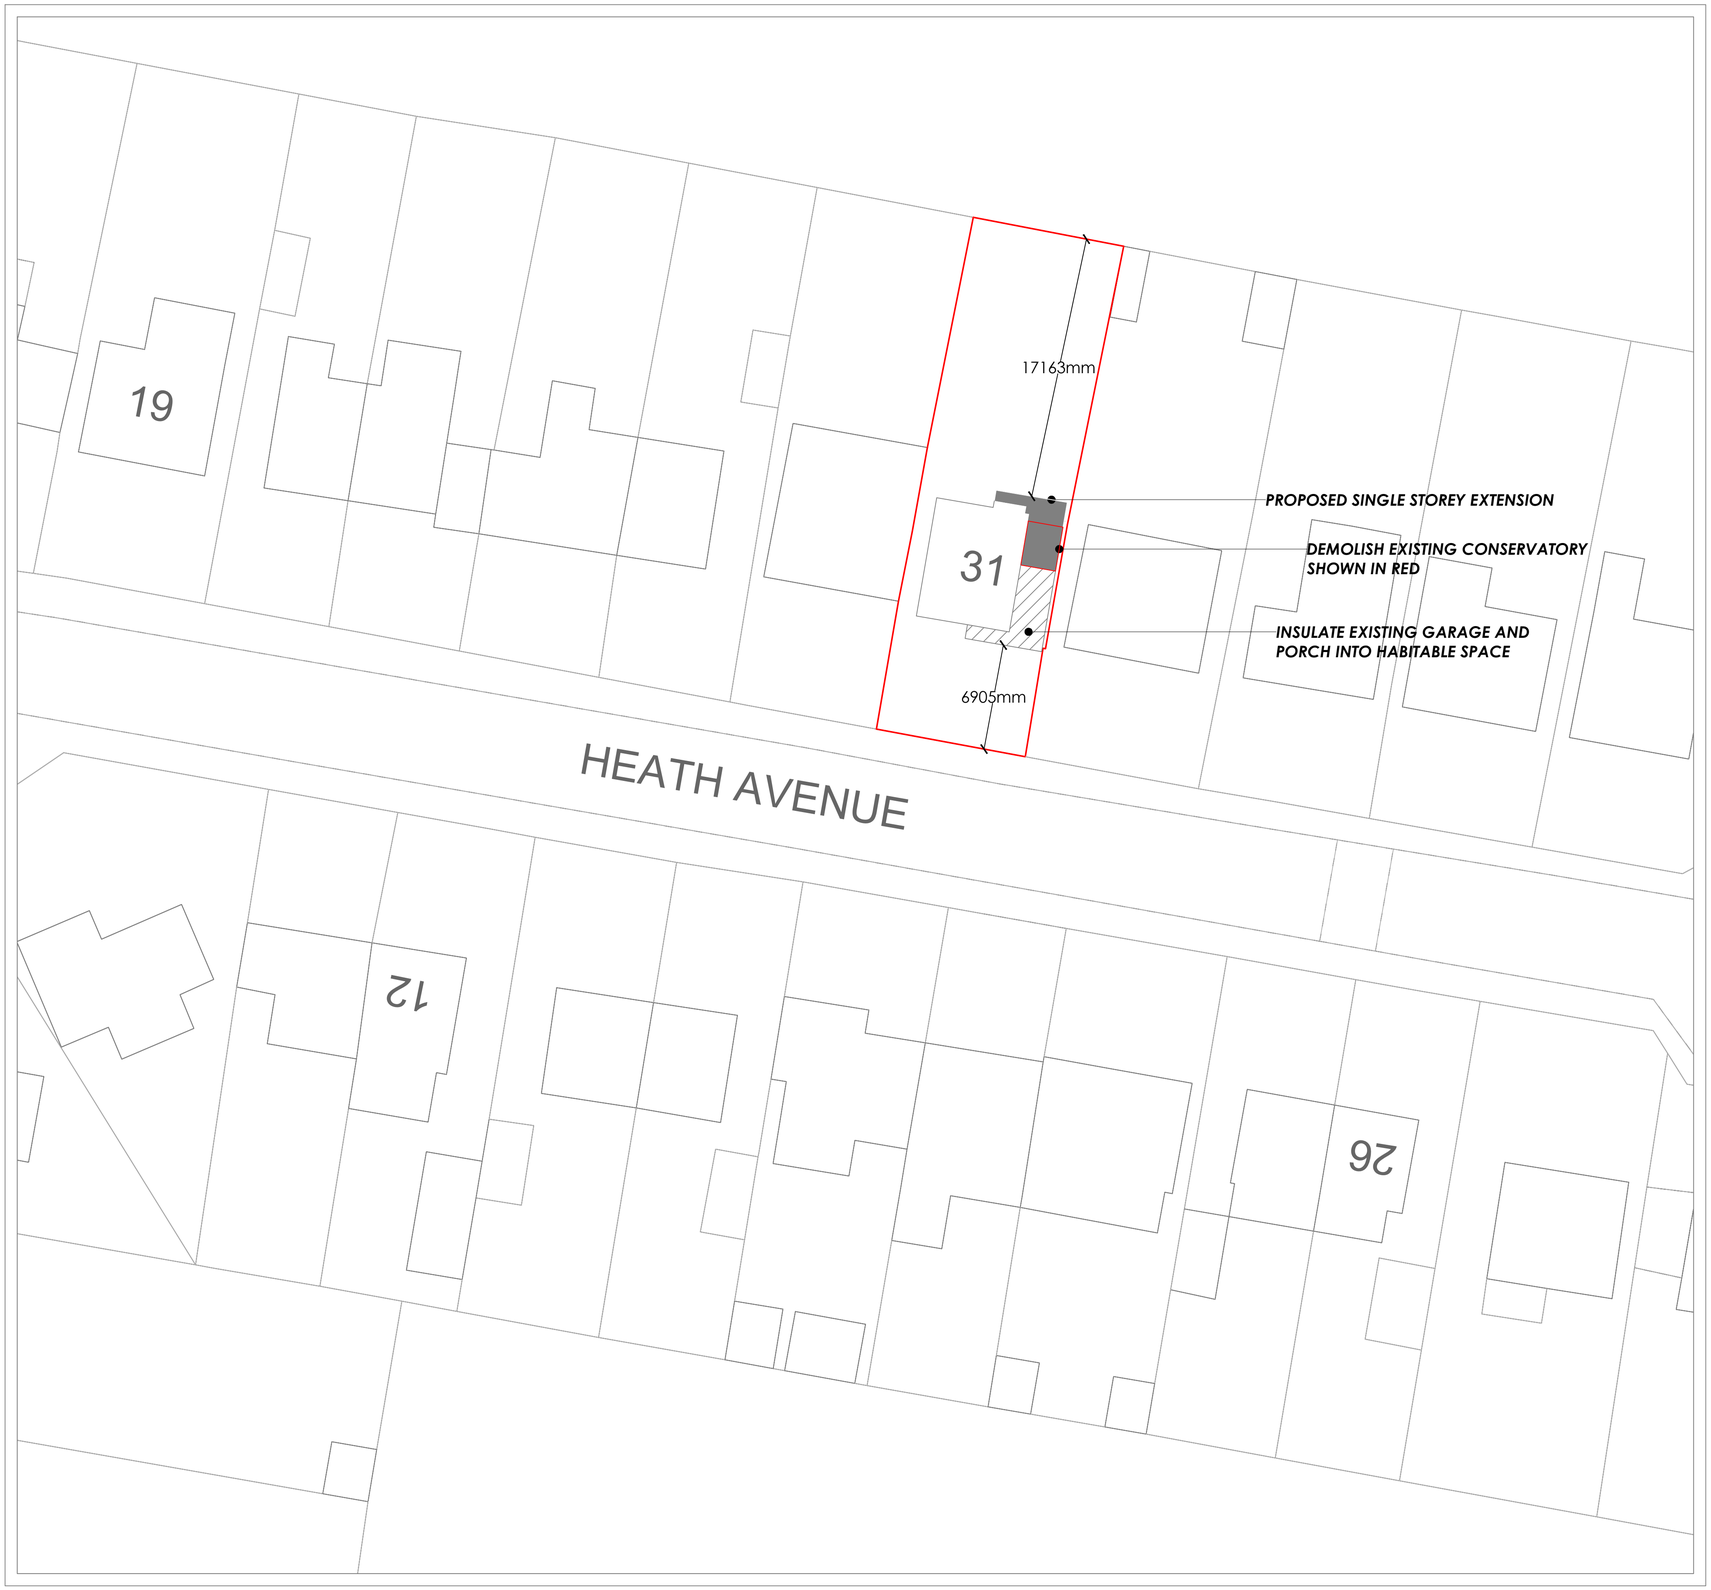

BLOCK PLAN
1:200 @ A1

NOTES:

2. All dimensions, levels, sewer inverts to be checked on site by contractor before works commence.
3. All work to comply with the current Building Regulations & latest British Standard code of practice.

5. This drawing may not be copied without prior permission

RIBA Royal Institute of British Architects

RICS Regulated by RICS

Revisions

Date	Ref	Note
18/09/23	A	Scale adjusted
20/09/23	B	Title block amended to reflect correct scale

AFFINITYDM.CO.UK
01782 319956
INFO@AFFINITYDM.CO.UK

North

Project Title: MS NICOLA MILLWARD, 31 HEATH AVENUE, WERRINGTON, STOKE-ON-TRENT. ST9 0HT

Drawing Title: EXISTING FLOOR PLANS

Status: PLANNING SUBMISSION

Scale: 1:200 @ A1

Drawn by: HR

Date: SEPTEMBER 2023

Job No.: 23070

Drawing Number: 23070-PL- 002

Revision: B

affinity architects surveyors engineers