


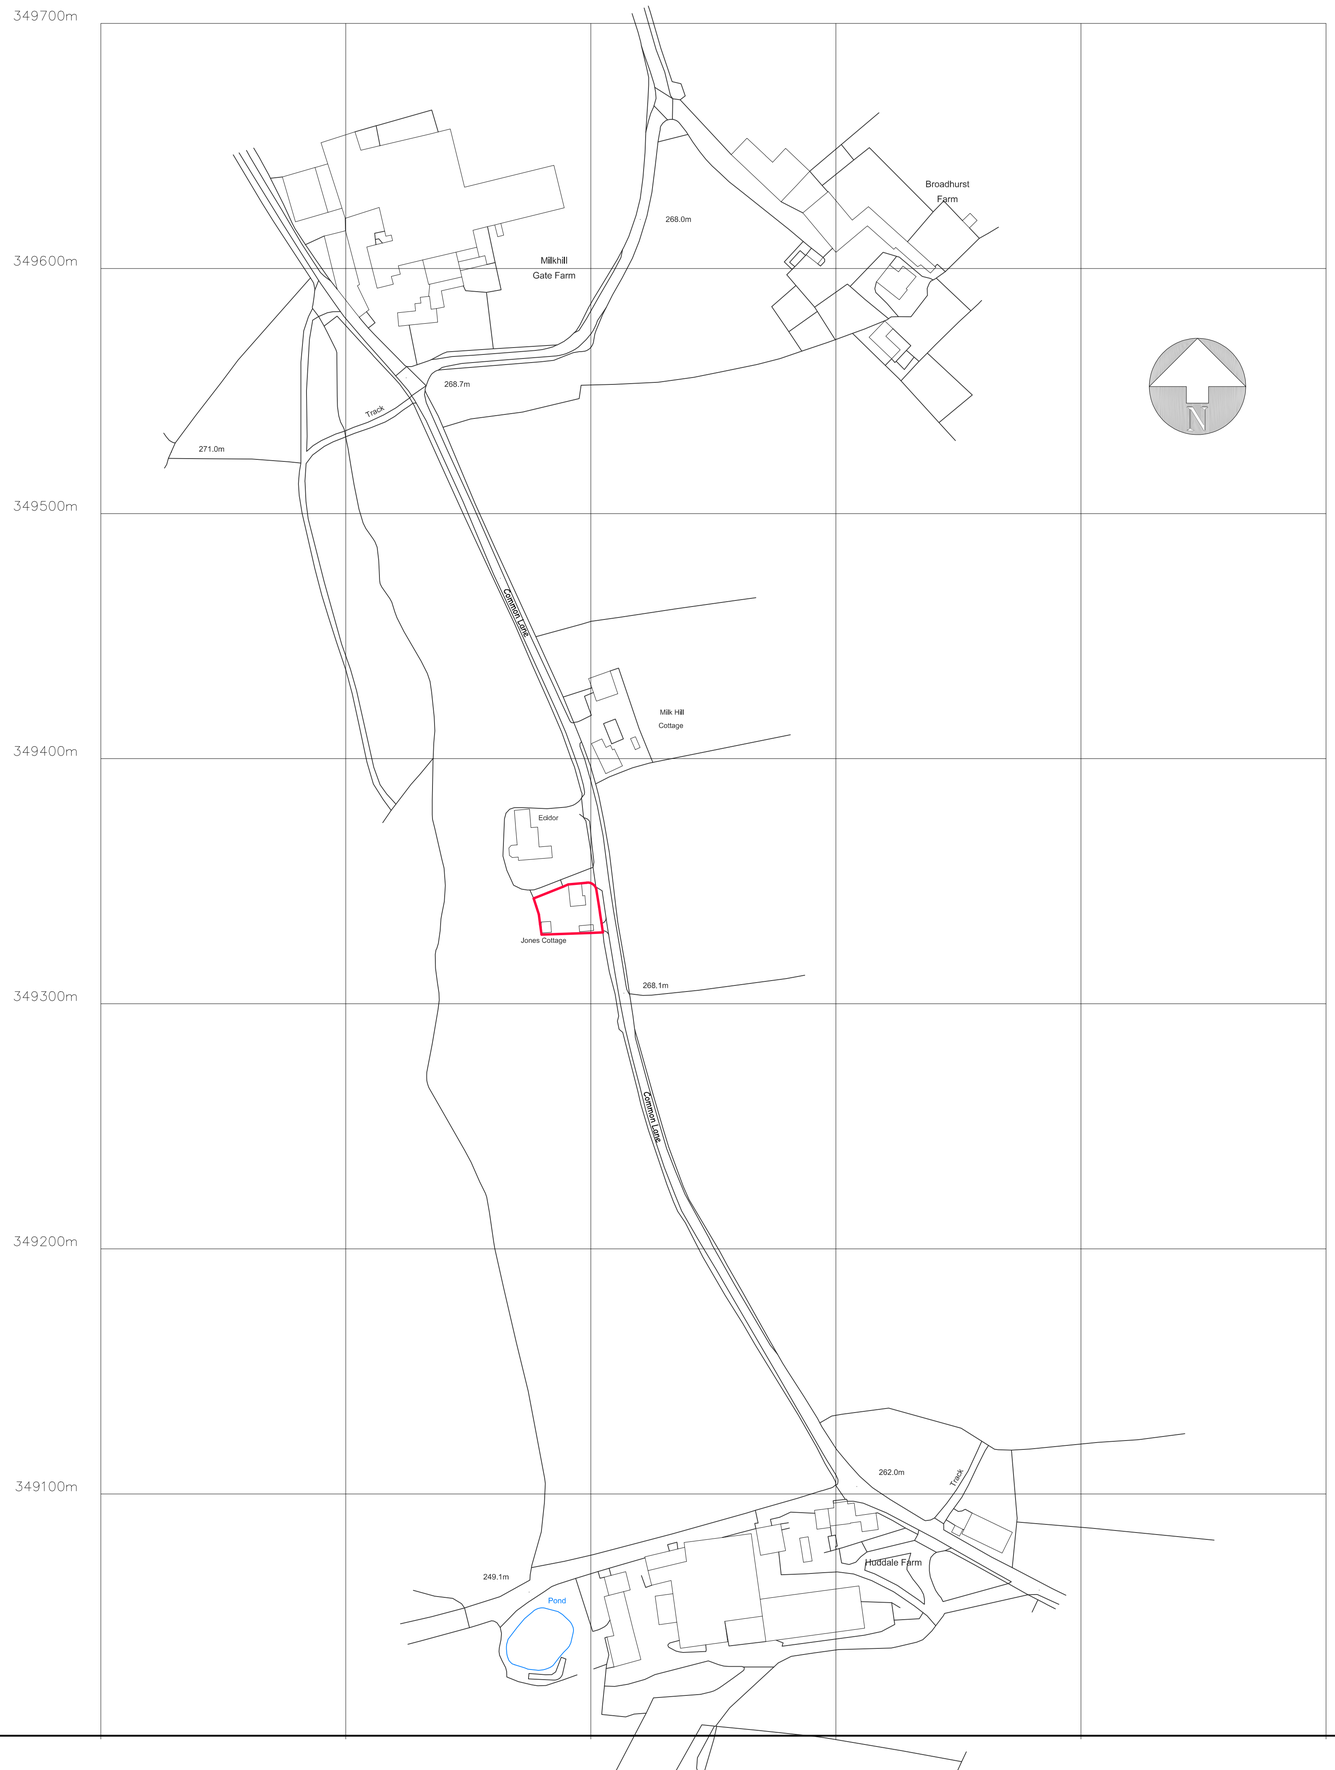

SITE/ROOF PLAN Scale 1/200

Nigel Forrester MCIOB
Building Design Services

ILETT HOUSE, SMITHY BANK, ALTON, STAFFS, ST10 4AD
TEL 01538 702164

www.nigelforrester.co.uk www.sap-calc.co.uk

CLIENT

Mr J & Mrs A Goldstraw

PROJECT

Proposed side & rear extensions

at

Jones Cottage
Leek Road
Waterhouses
ST10 3LQ

DRAWING NUMBER 23/674/05

Location & site plan

SCALES 1/1250 & 1/200 @ A1